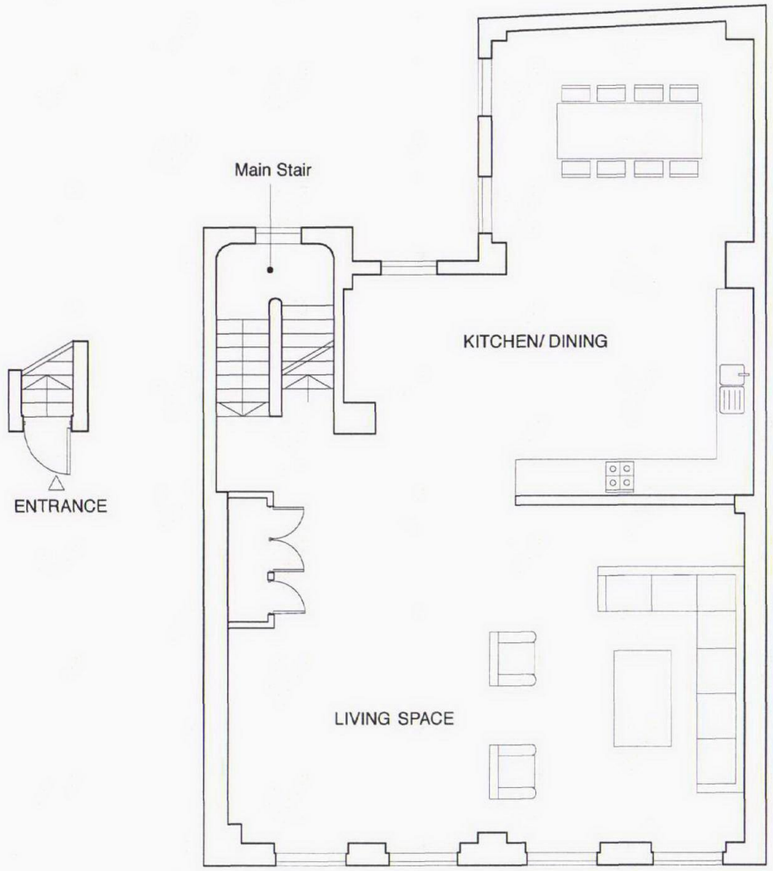

Existing Second Floor Entrance Plan
Scale 1:100 @ A3

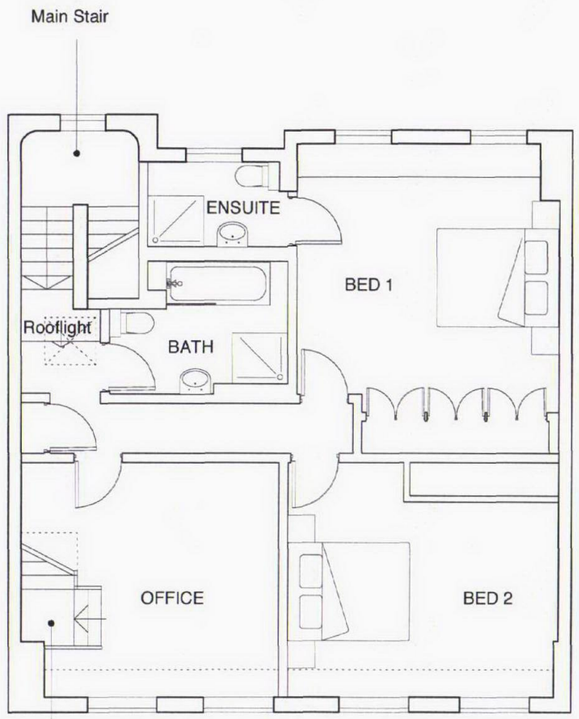

Existing Third Floor Plan
Scale 1:100 @ A3

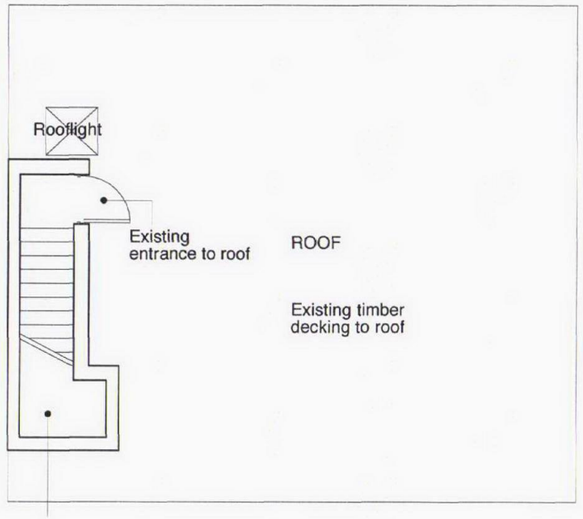

Existing Fourth Floor Plan
Scale 1:100 @ A3

Existing Roof Plan
Scale 1:100 @ A3

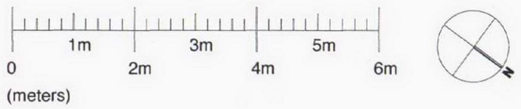

NOTES:

DO NOT SCALE FROM THIS DRAWING.

DIMENSIONS SHOULD BE CHECKED ON SITE AND ANY DISCREPENCIES VERIFIED WITH THE ARCHITECT.

DATE	DESCRIPTION	REV

ARCHITECTS:

campbellarchitects

133 Harrow Road Paddington W2 1JP t: 020 7258 7711
e info@campbellarchitects.co.uk www.campbellarchitects.co.uk

CLIENT:

HUDSONS

PROJECT:

27-29 FITZROY STREET

STATUS:

INFORMATION

DRAWING TITLE:

Existing Plans

SCALE: 1:100 @ A3

DATE: 28.07.11

ALL DIMENSIONS TO BE CHECKED ON SITE
DO NOT SCALE
THIS DRAWING IS COPYRIGHT

DRAWING NUMBER: 1225_00_101

REVISION: -