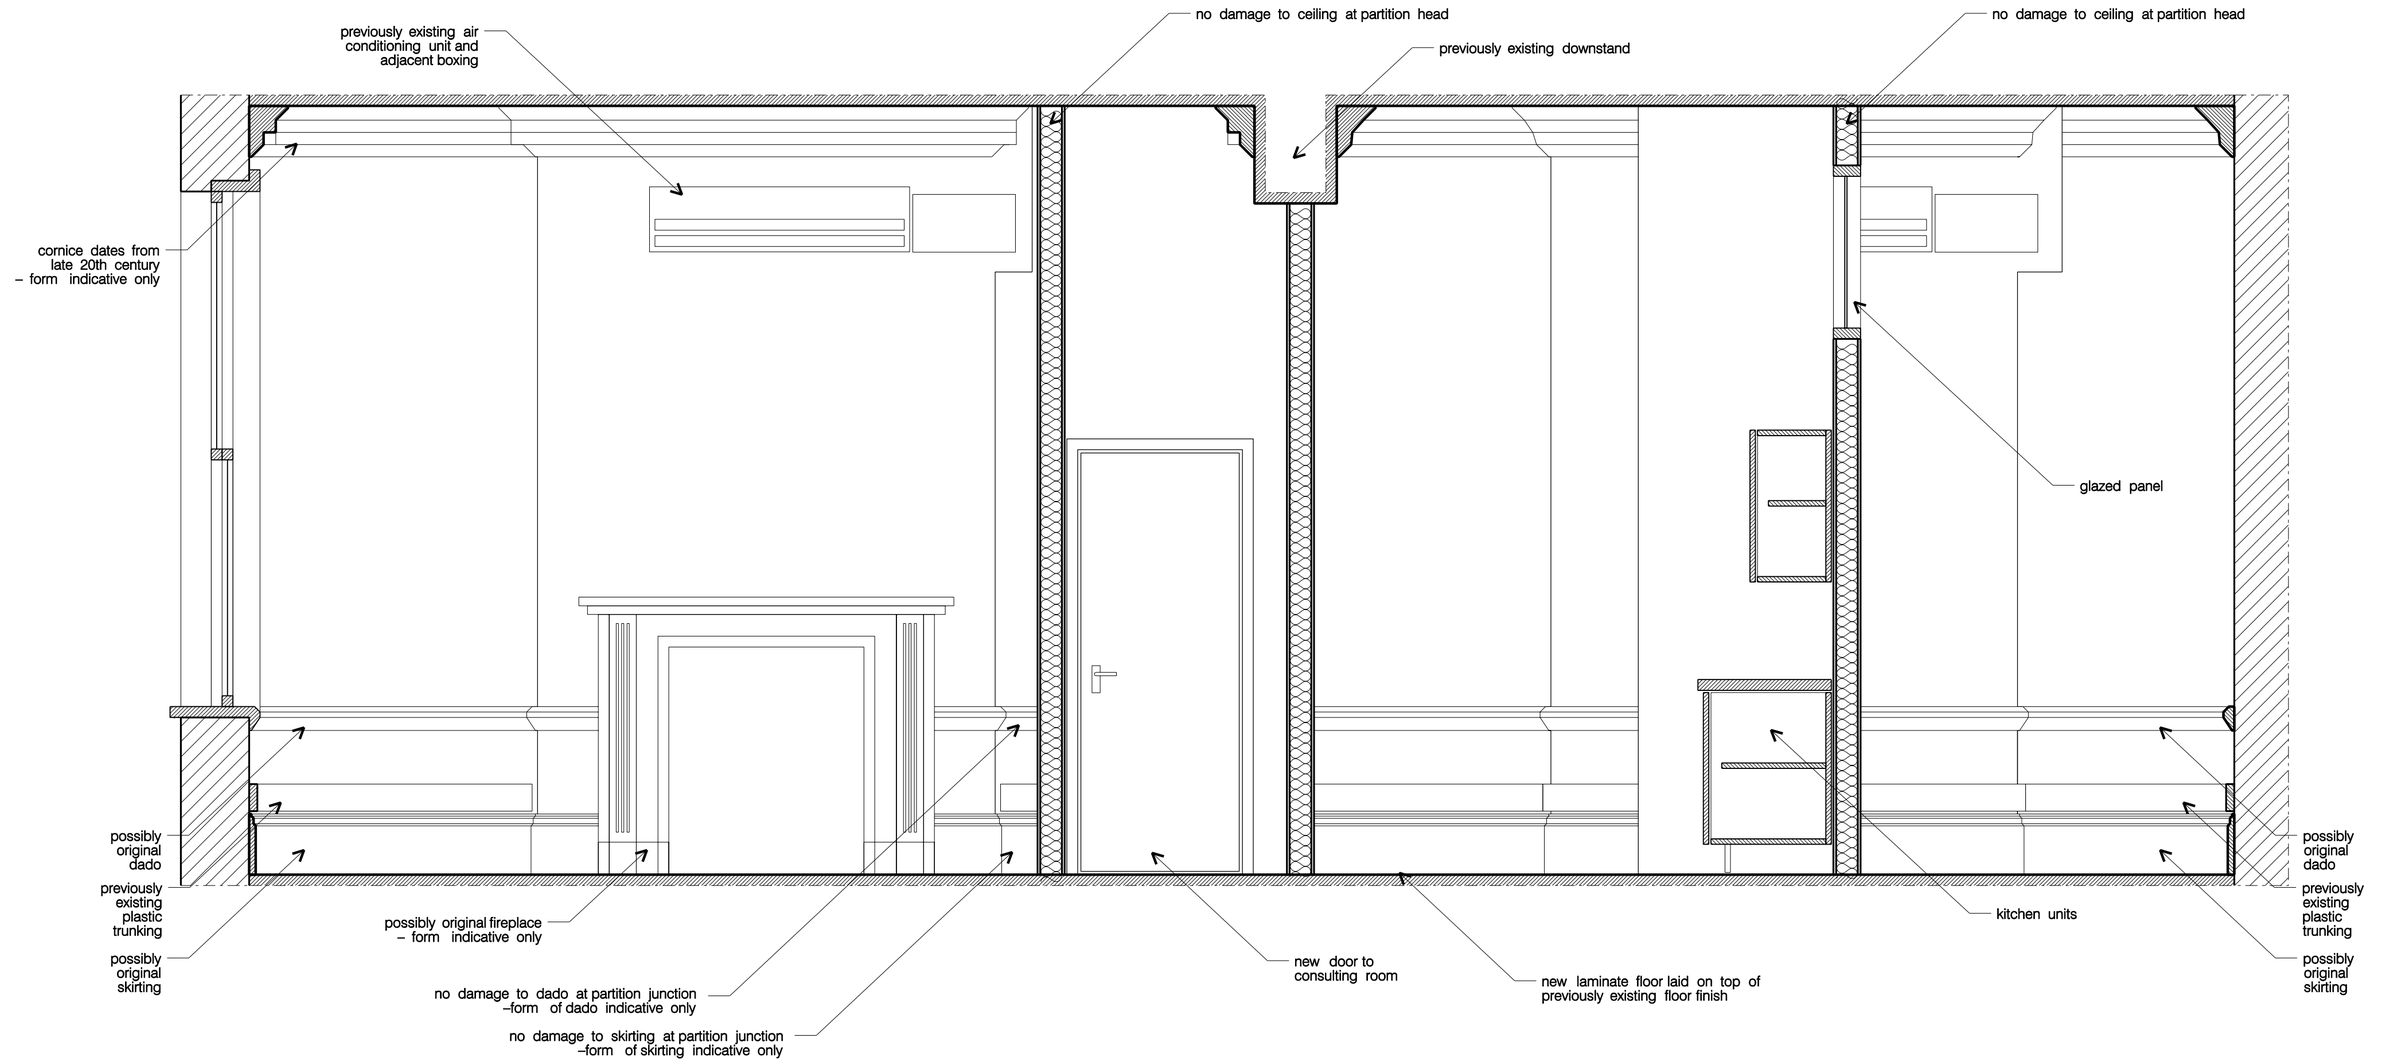

0 0.2 0.4 0.6 0.8 1m

– all dimensions are to be checked on site and any discrepancies reported to the architect
– architect to be informed of any additional information required
– do not scale this drawing

P L A N N I N G

WORKS ARCHITECTURE
16 UPPER MONTAGU STREET
LONDON W1H 2AH
020 7224 8750
WWW.WORKSARCHITECTURE.COM

Project: 17 percy street

Title: section three – existing

Date:	Drawn:	Scale:	Drawing Number:	Revision:
21.10.11	sq	1:20@a2	pcs s 003	

...\pcs_plot_s_003.dgn 21/10/2011 16:44:53