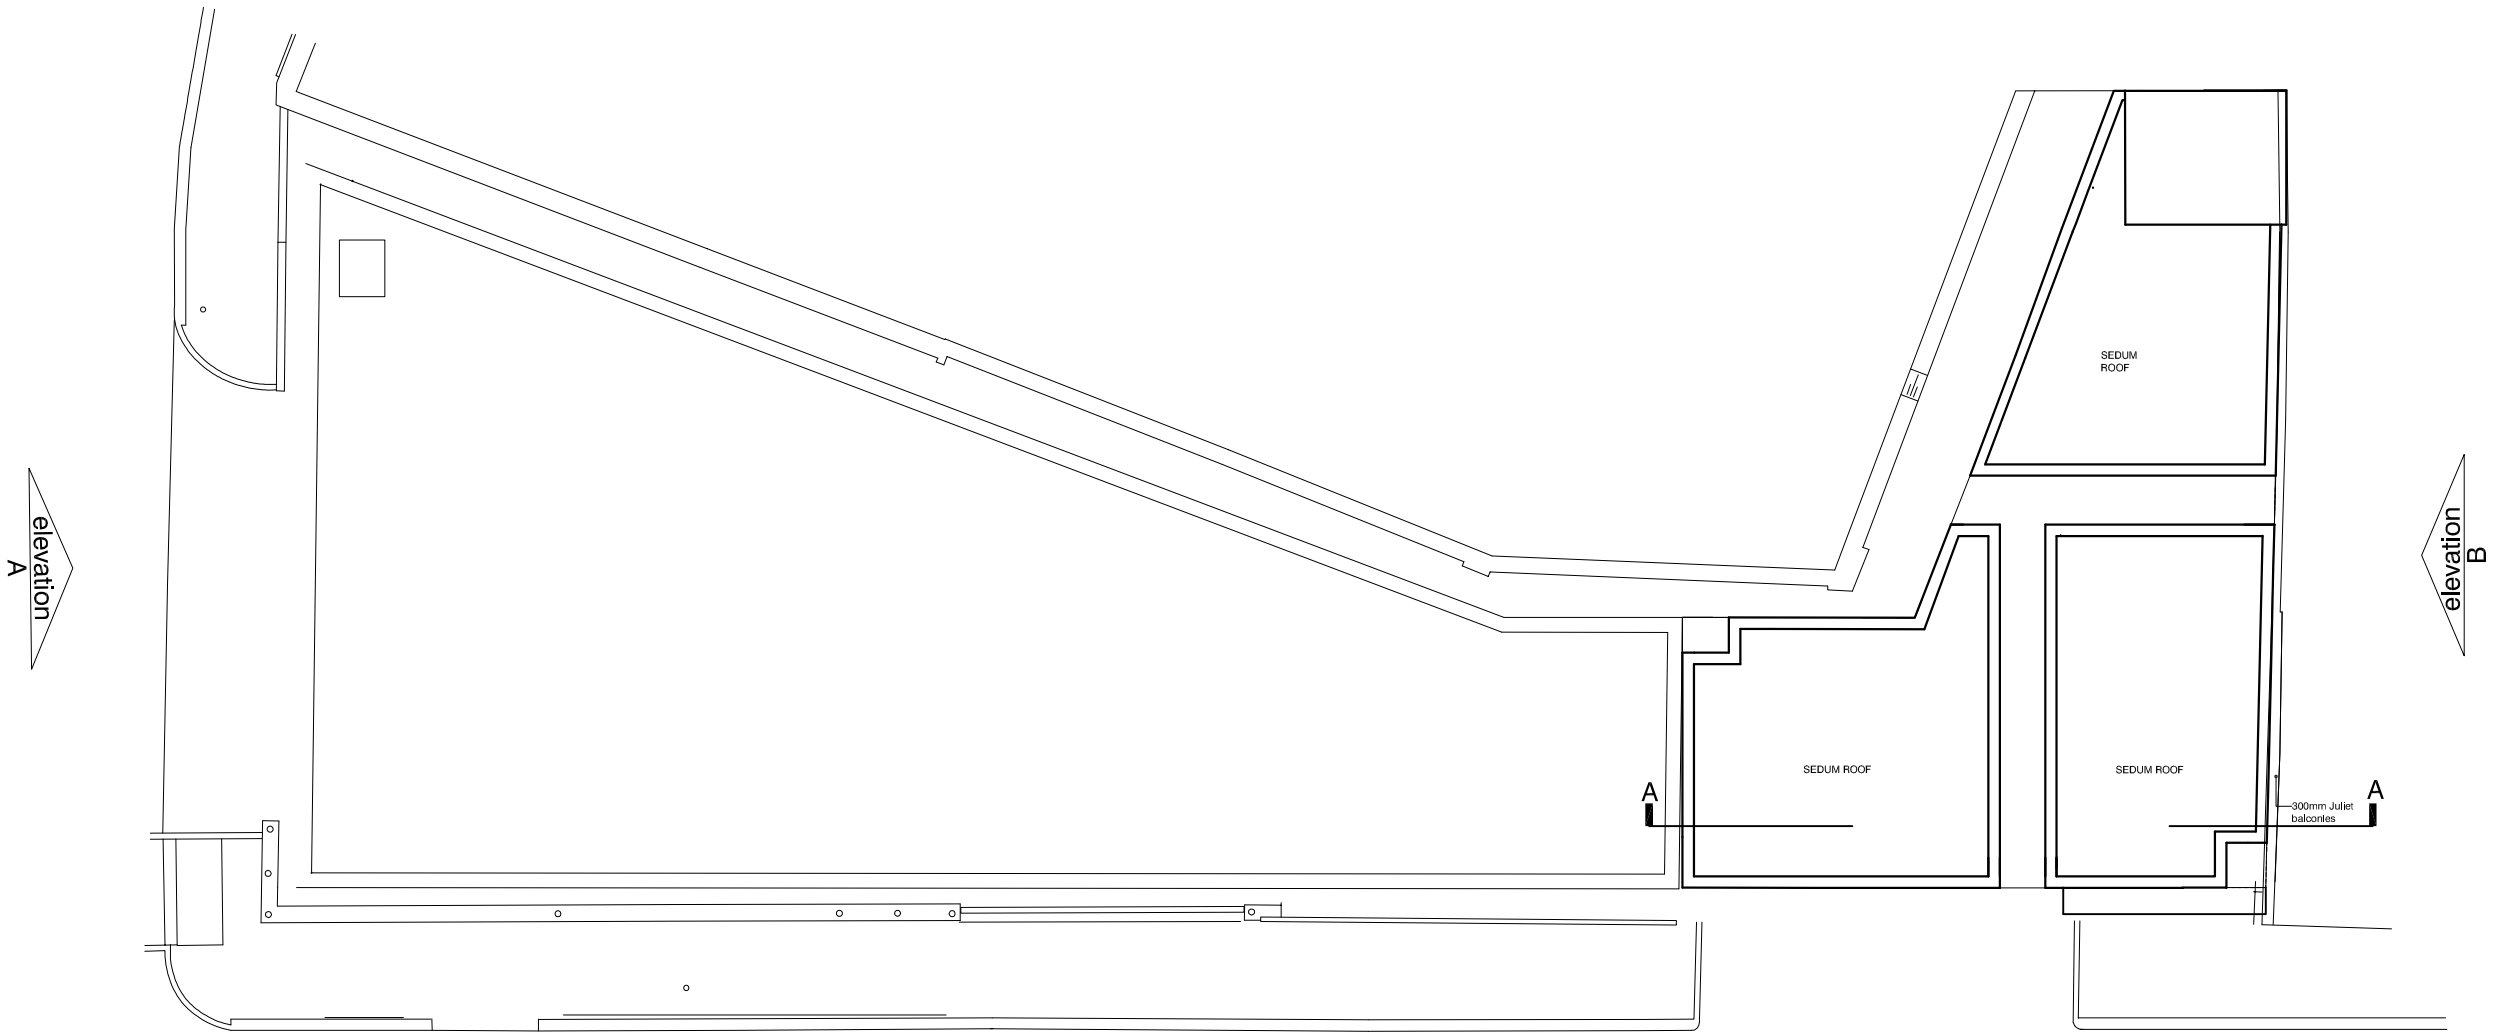

PROPOSED
roof plan @1:200

elevation front

0 2m 4m 6m 8m 10m

NOTES
1. This drawing is copyright of Studio V Architects Ltd
2. Figured dimensions for construction purposes only
3. Drawing is scaleable for planning purposes
4. Contractor to check all dimensions on site & report any discrepancies to architect

rev.	date		drn	aud
D	24.10.11	SECTION LINE SHOWN FOR DRAWING PL.20	MH	KV
C	06.09.11	ROOF PLAN UPDAED TO SHOW NEW PROPOSAL	MH	KV
B	09.08.11	ROOF PLAN UPDAED TO SHOW NEW PROPOSAL	MH	KV
A	05.04.11	UPDATED TO MATCH REVISED PLANS	MH	KV

drawing status
PLANNING

studio V Architects
224 west hendon broadway
hendon
london nw9 7ed
T: 020 8203 9072
F: 020 8203 8210
website: www.studioVarchitects.co.uk
e-mail: info@studioVarchitects.co.uk

project	drawn	audited	scale	date
139-147 CAMDEN ROAD LONDON NW1	PS	KV	1:200 @ A3	APR 10
drg title: PROPOSED ROOF PLAN	job no. 1014		drg.no. PL09	rev D

FILE: XREF's: