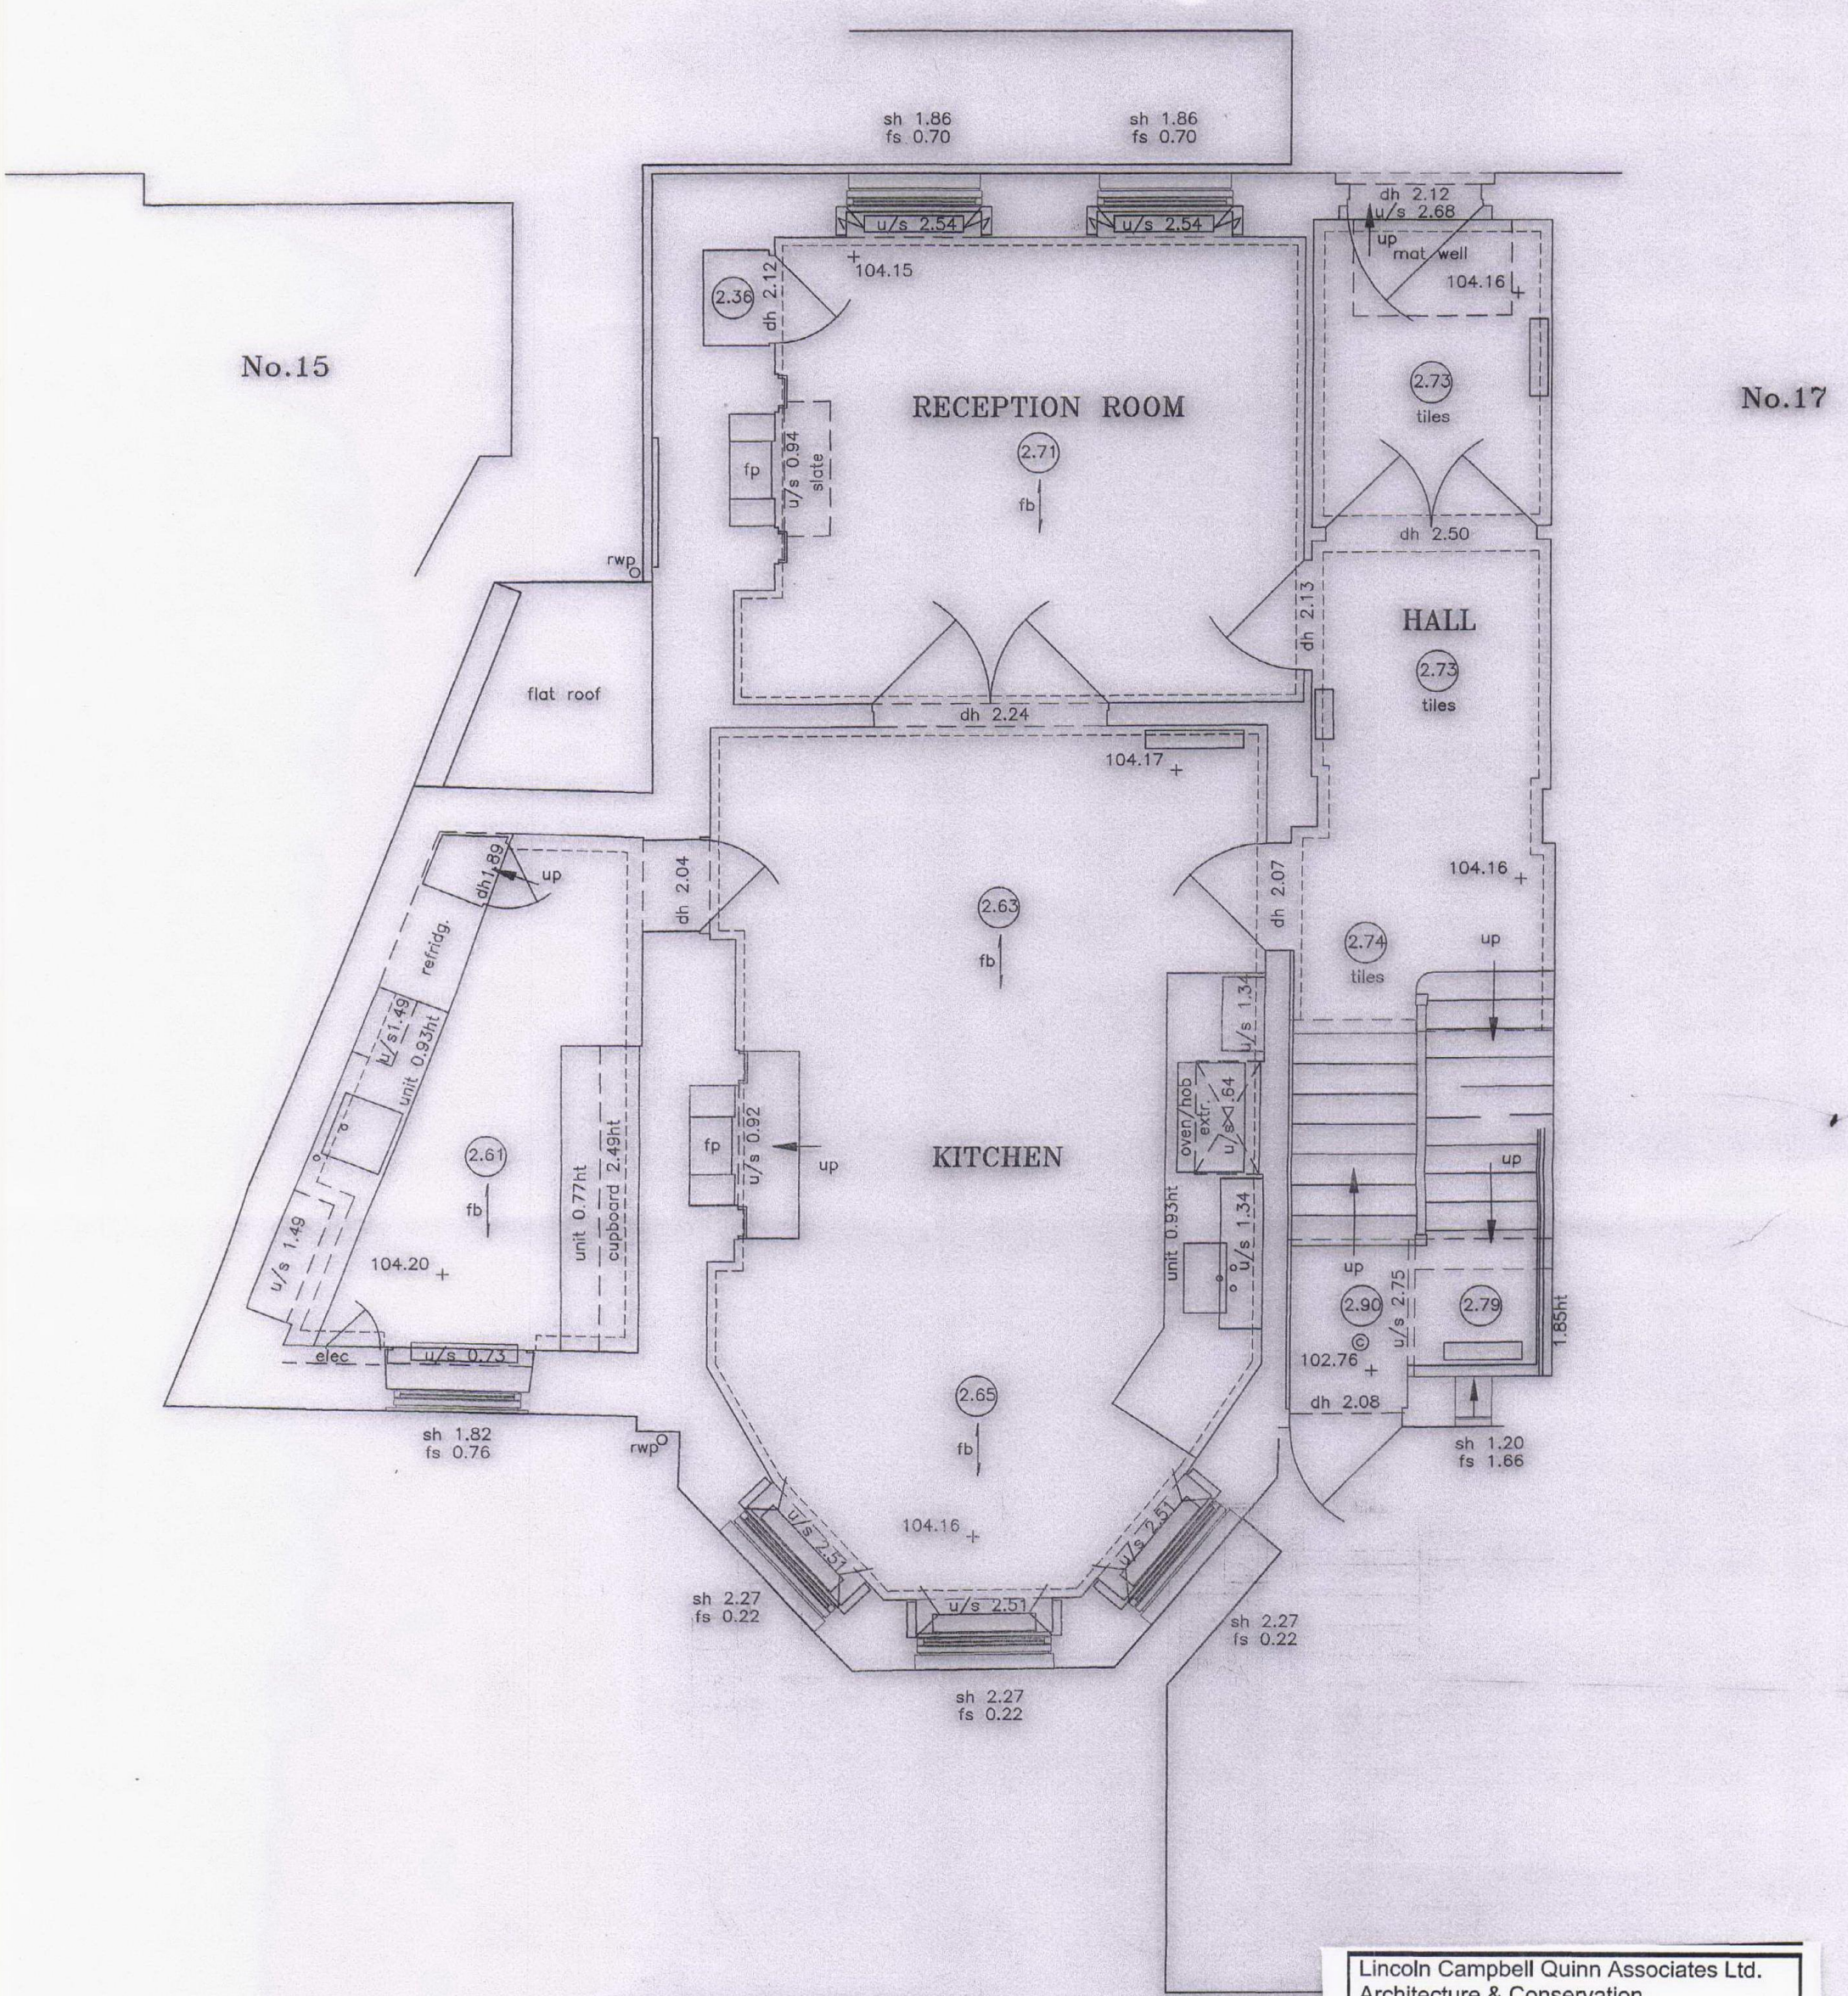

GROUND FLOOR PLAN

RECEIVED
20 OCT 2011

Lincoln Campbell Quinn Associates Ltd.
Architecture & Conservation.
4 Ella Mews, Cressy Road
London NW3 2NH
Tel. +44 (0)20 7485 7442
Fax:+44(0)20 7267 9779
e-mail: mail@lincolnandcampbell.com

Project:– 16 CHURCH ROW

Drawing:– EXISTING GROUND FLOOR

Scale	Drawn	Checked	Date
1:50			OCT 11

Job No	980	Drg No	08	Rev