Notes & Revisions

Copyright reserved to Clear Future Architecture Ltd.

Figured dimensions only are to be used.
Contractor must verify all dimensions on site before commencing work. Any discrepancies must be brought to the attention of the architect.

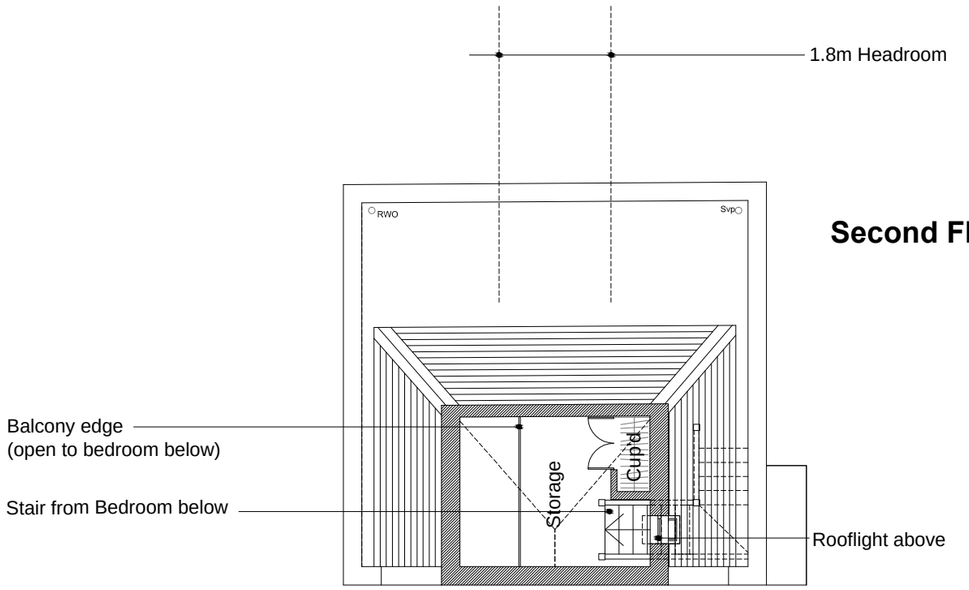

Second Floor Plan

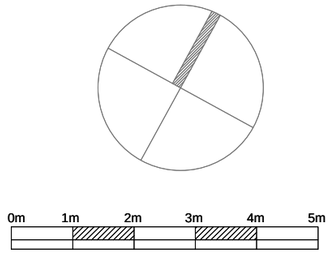

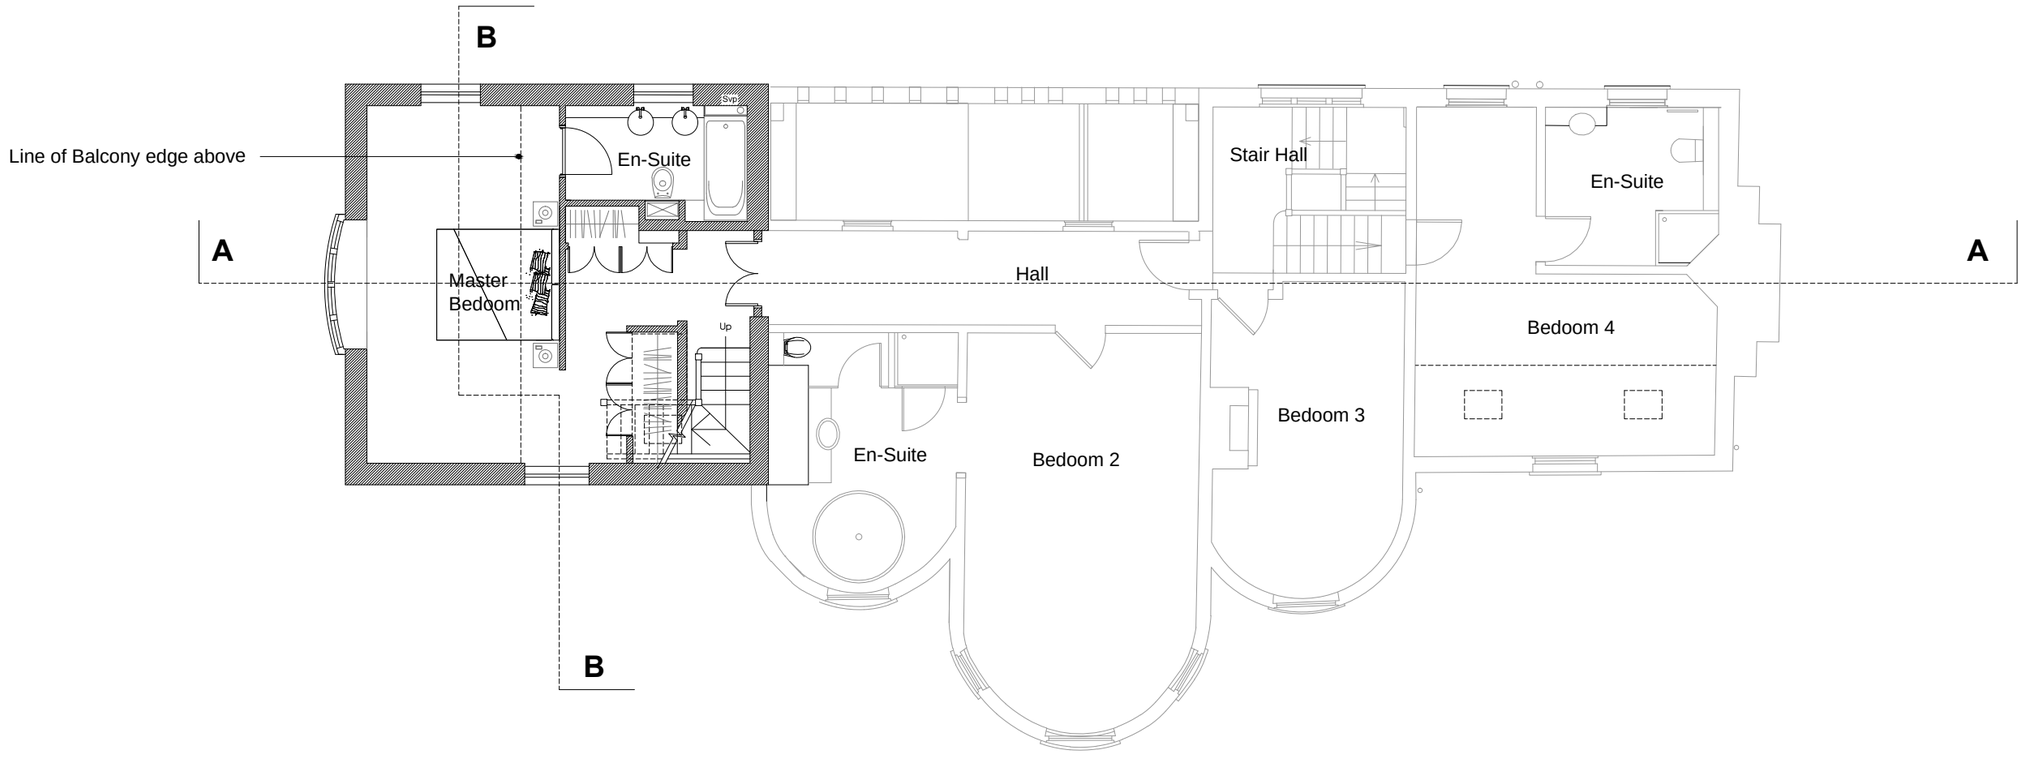

First Floor Plan

Hunter's Lodge, Belsize Lane, London

Drawing: First and Second Floor Plans (Proposed)

Scale: 1:100@A3, 1:50@A1	Drawn: MW
Status: Planning	Date: March 2011
Ref: 1007 - 013	Revision: N

Clear Future : Architecture
Cotebank Mews, 152 Westbury Road,
Westbury on Trym, Bristol, BS9 3AL
Telephone: +44 (0)117 962 1432
Mobile: +44 (0)7973264343
E-Mail: mark.watkins@cf-architecture.co.uk