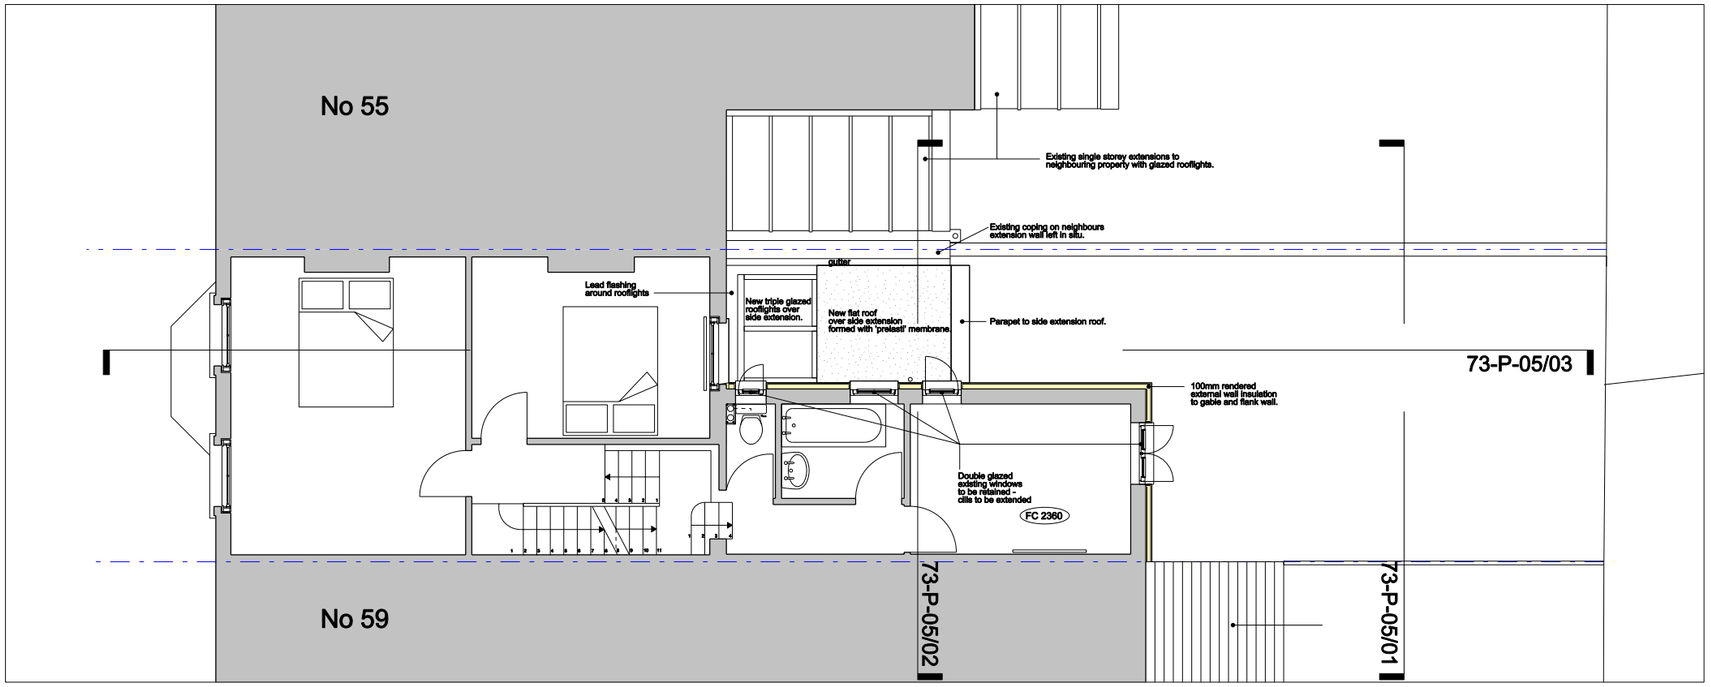

Proposed First Floor Plan

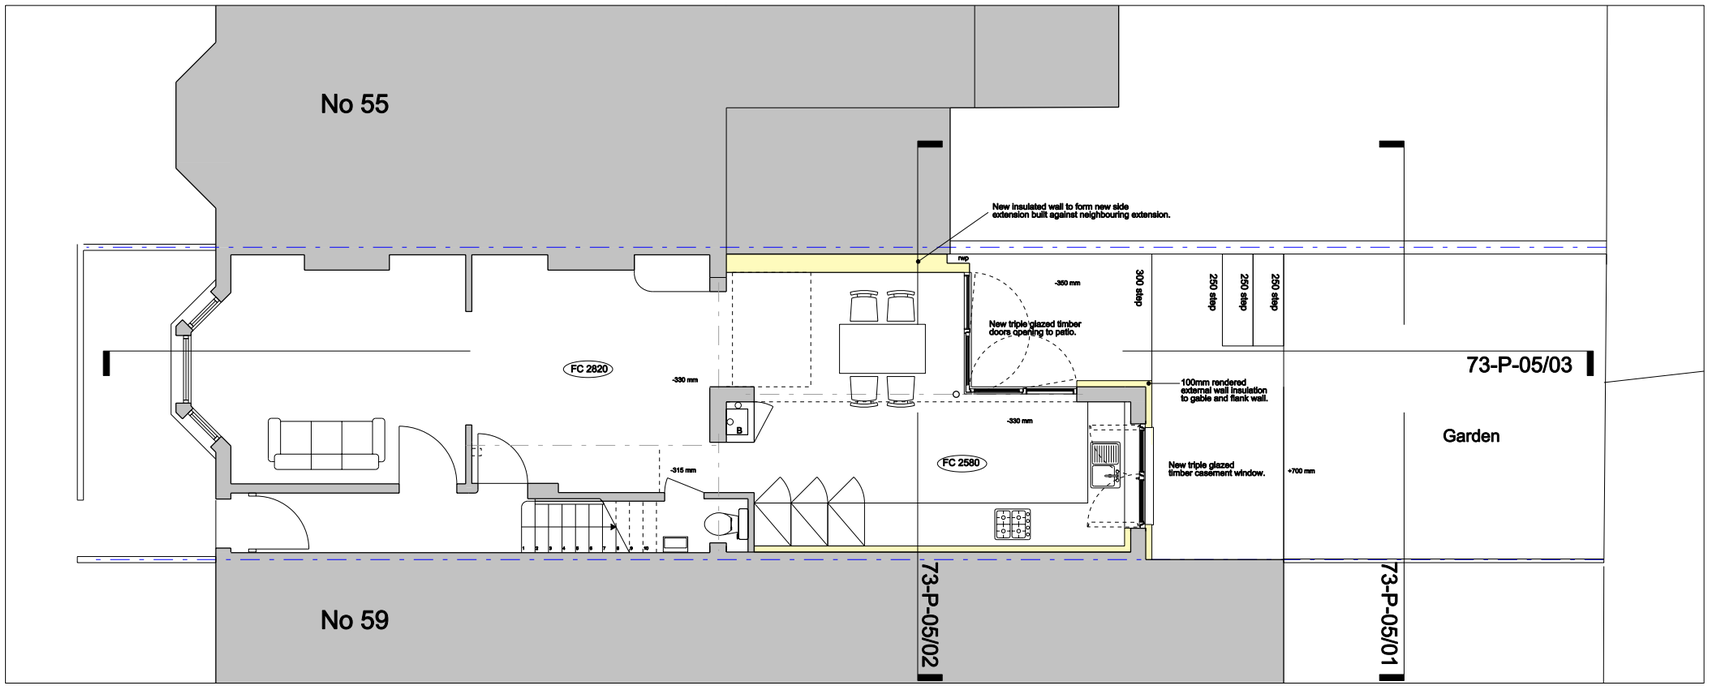

Proposed Ground Plan

0m 1m 2m 4m

Drawings may be scaled for purposes of Planning.
Any discrepancies should be reported immediately to the designer.
If in doubt ask.
This drawing is copyright of the designer.

These drawings are based on analogue survey plans provided by the client with measurements taken by the client.
The designer accepts no liability for inaccuracies.
Check all dimensions on site before proceeding with the works.

Drawing Status:
Planning

Revision		Date

anja riedl designs
10 Palatine Road London N16 8SX 07962 640 174
anjariedl@gmail.com

Project
57 Spencer Rise,
London
NW5 1AR

Drawing
Proposed Ground & First Floor Plans

Scale
1:100 @ A3

Date
SEP 2011

Drg. no.
73 P 04

Revision