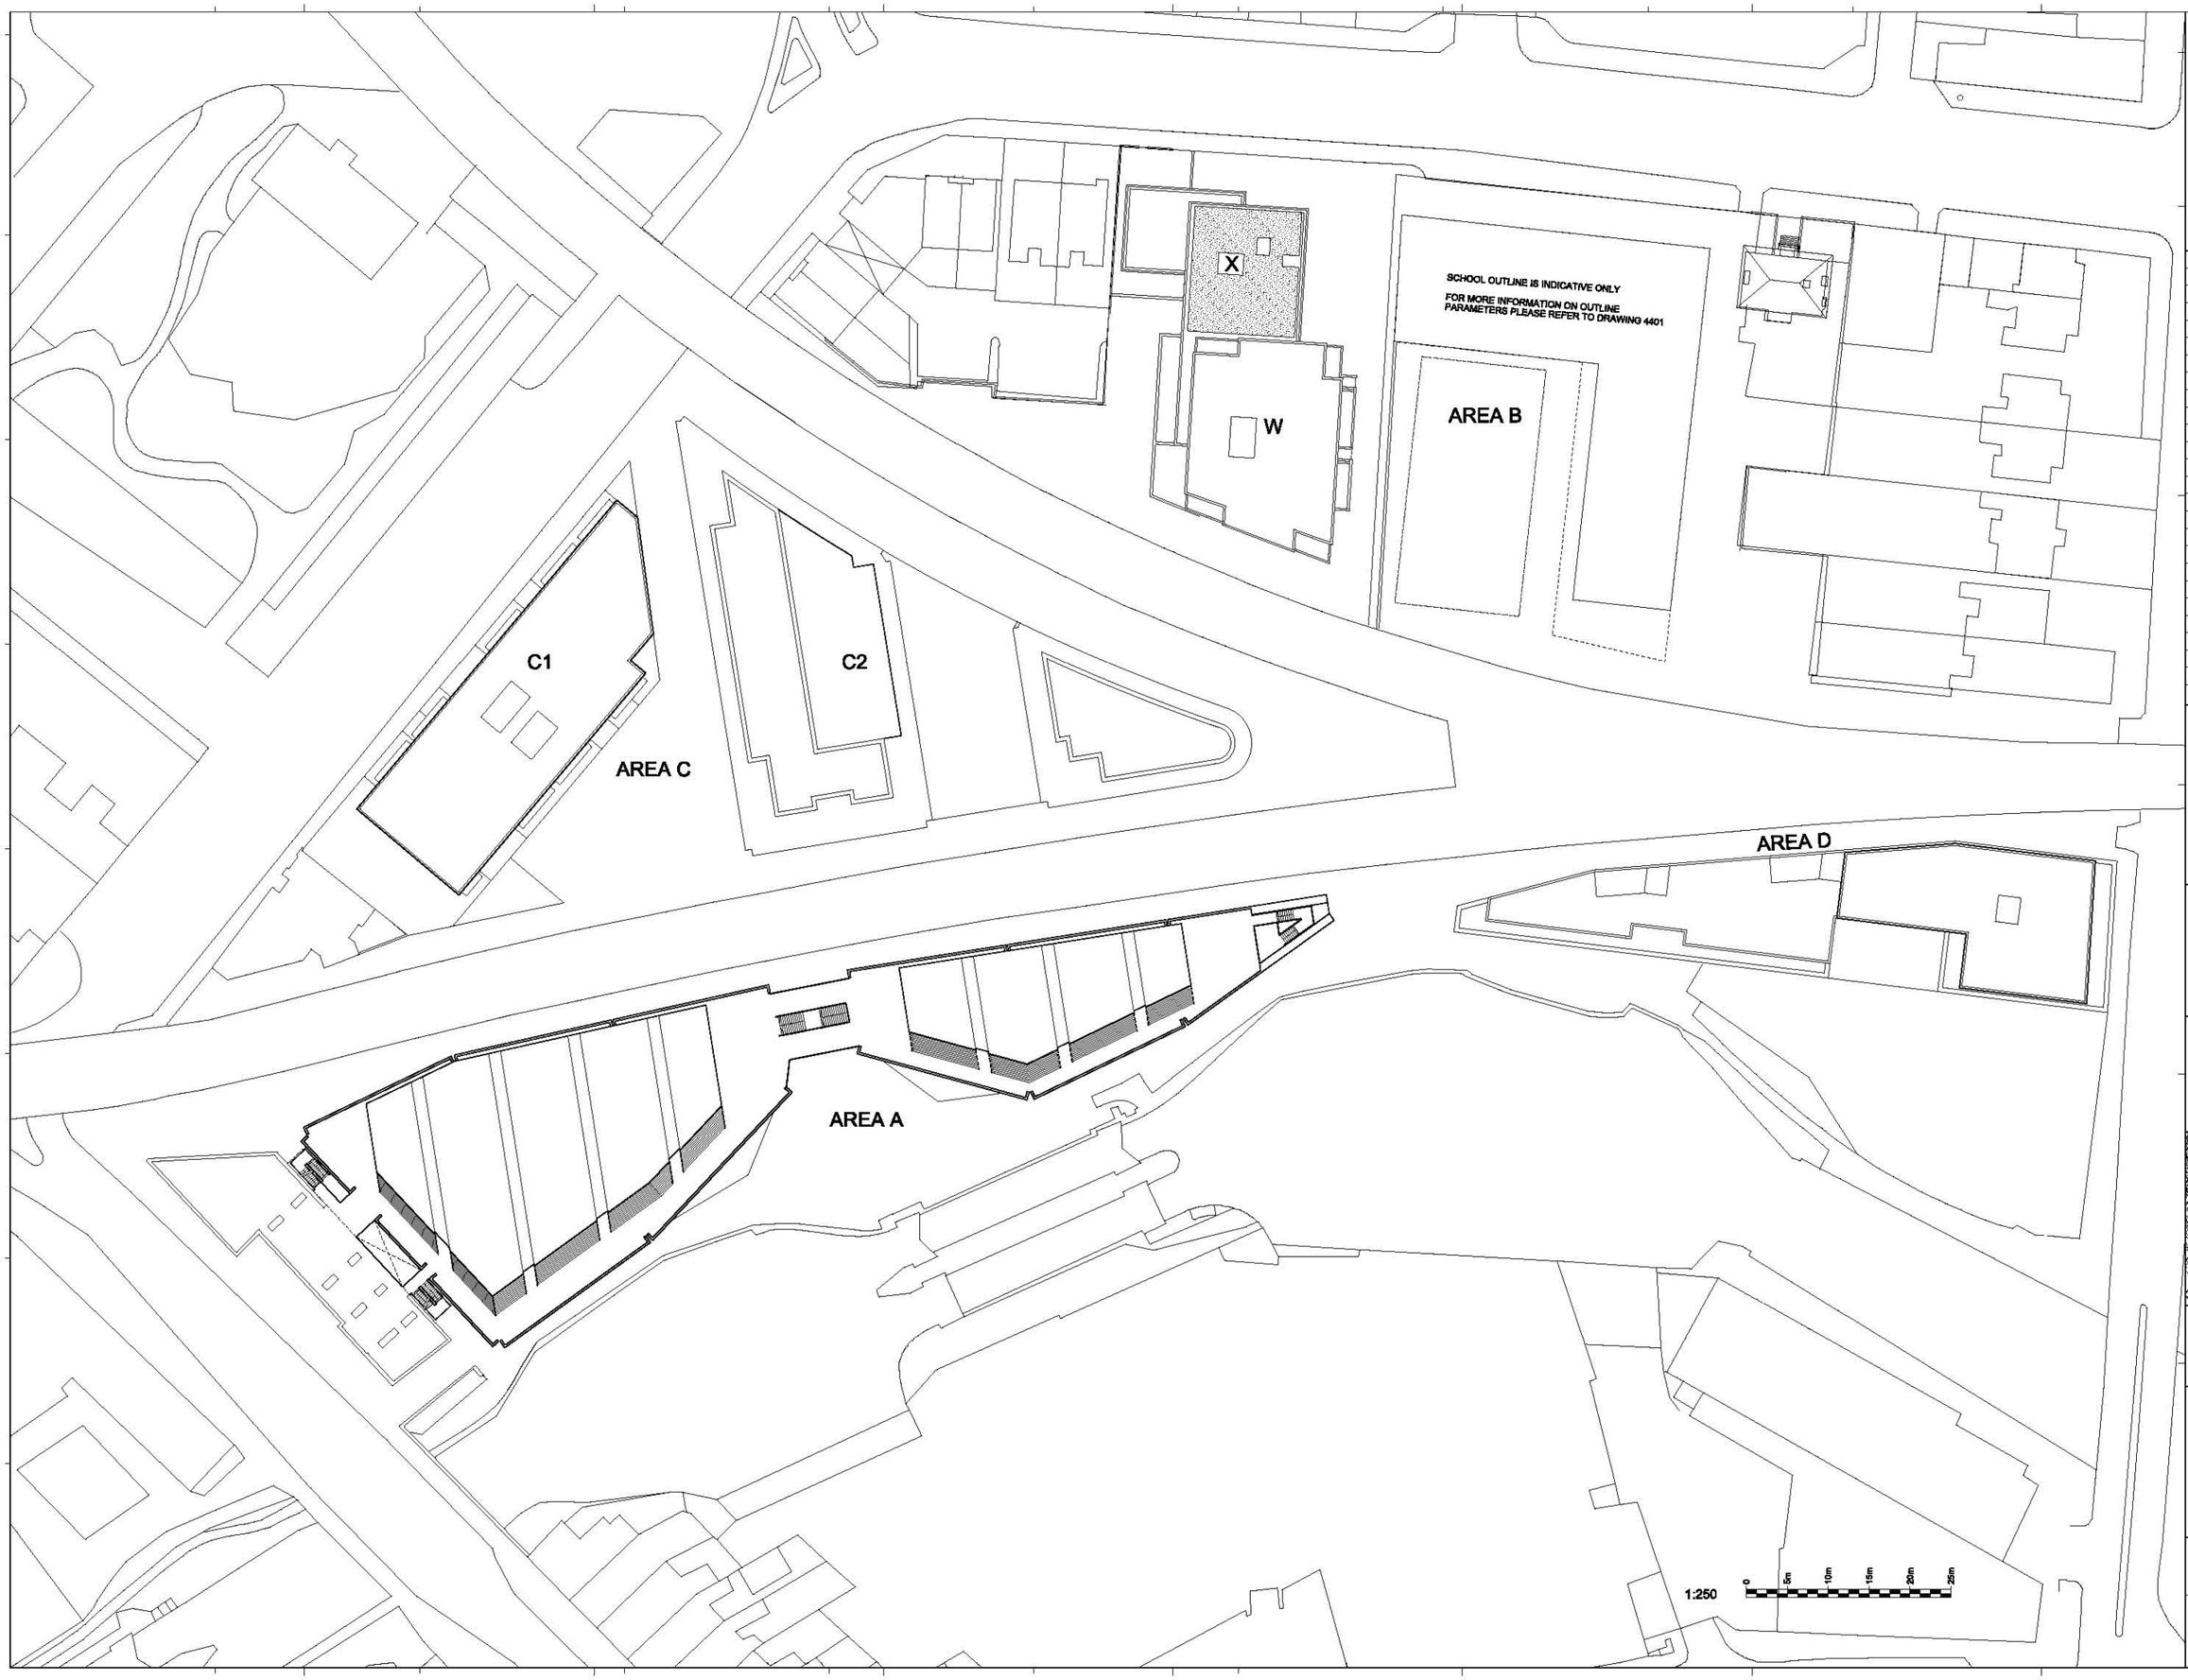

General Notes

1. Dimensions are in millimetres unless stated otherwise.
2. Levels are in metres AOD unless stated otherwise.
3. Dimensions govern. Do not scale off drawing.
4. All dimensions to be verified on site before proceeding.
5. All discrepancies to be notified in writing to make architects.

© make ltd. 2006

Rev	Date	Reason For Issue	Chk

make
55-65 Whitfield Street
London W1T 4HE
tel +44 (0) 20 7636 5151
fax +44 (0) 20 7636 5252
info@makearchitects.com
www.makearchitects.com

ALLFORD HALL MONAGHAN MORRIS
ARCHITECTS Ltd
2ND FLOOR, BLOCK C, 5-23 OLD STREET
LONDON EC1V 9HL
TEL 020 7251 5261 FAX 020 7251 5123
WEB WWW.AHMM.CO.UK

Client
Stanley Sindings Limited

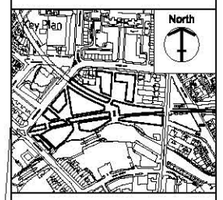

Project
Camden Lock Village

Drawing Title
Proposed Detailed Masterplan
Level: Roof Plan

Scale	Paper Size	Date
1:250	@A0	30.09.11

Project No.	Draw No.	Rev. No.
0180	P2502	00