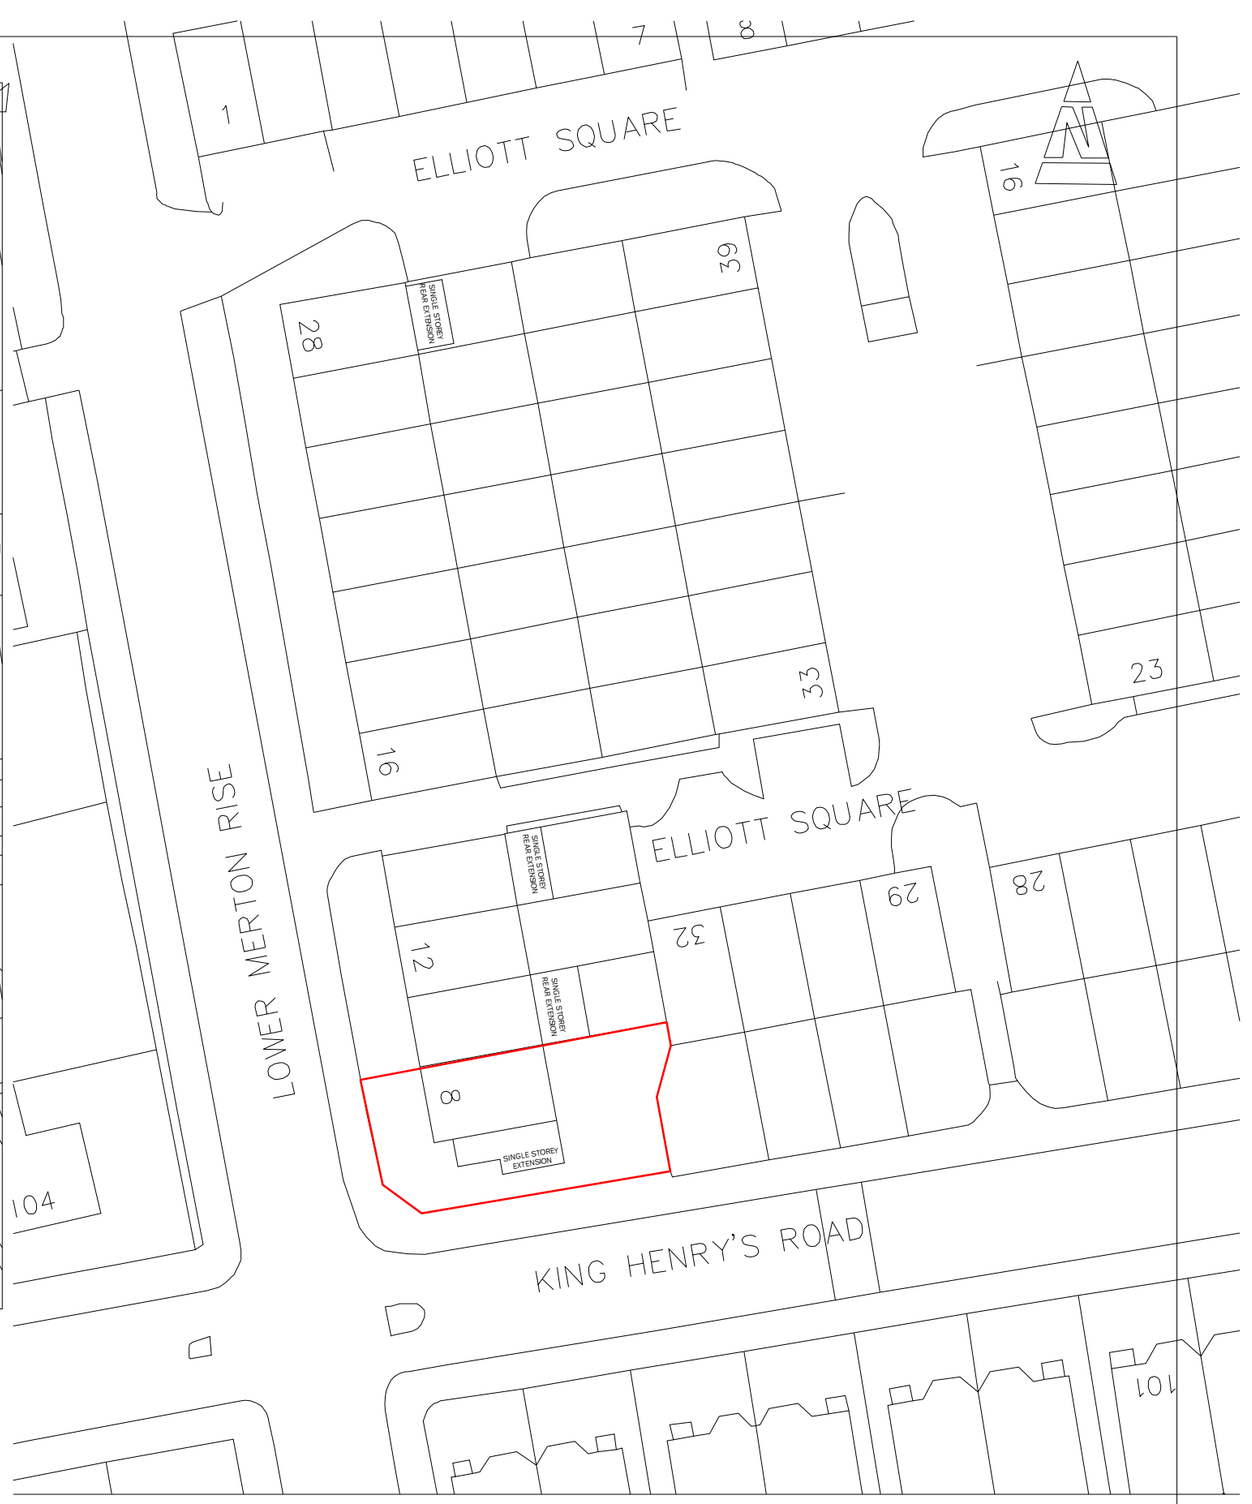

DO NOT SCALE FROM THIS DRAWING
THIS DRAWING IS COPYRIGHT

NOTES:

REVISIONS:

PROJECT:
8 LOWER MERTON RISE
LONDON NW3 3SP

Scale:
1:1250 @ A3
1:500

Date:
04.07.11

DRAWING TITLE:
SITE PLAN
LOCATION PLAN
as Existing

Dwg No:
LMR8-EX0

Rev:

KASIA WHITFIELD
Design Consultant
Tel: 020 75869624
Mob: 07985 035333
email: KasiaWhitfield@gmail.com