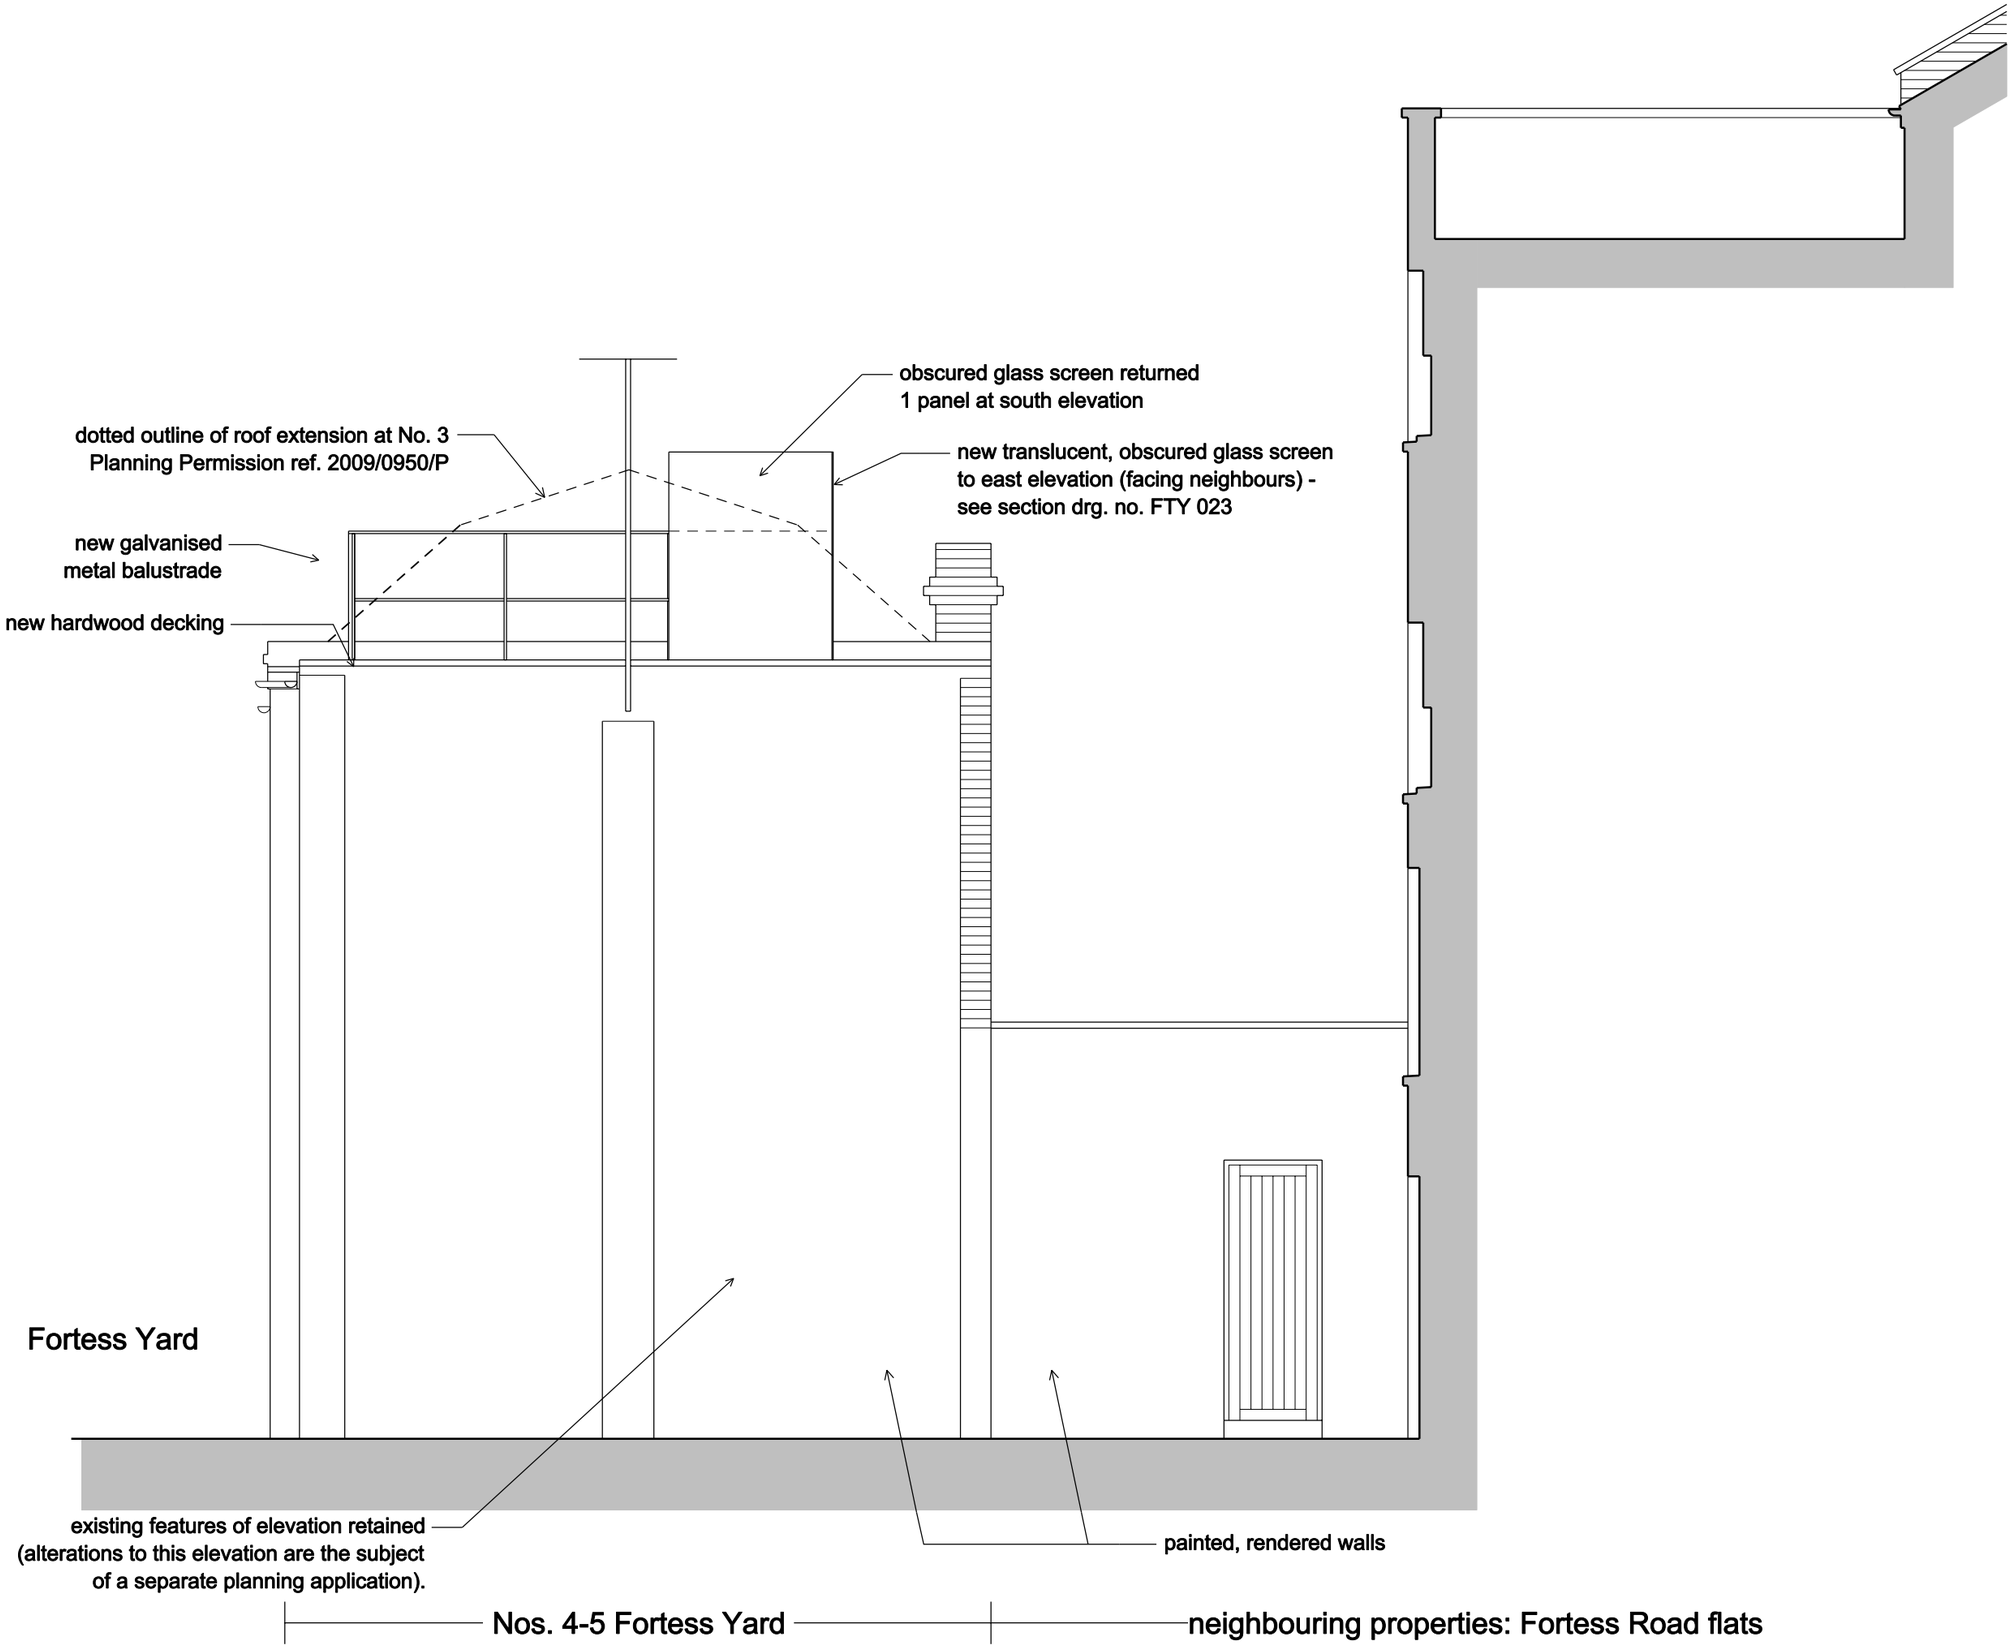

A	09.10.11	Issued for PLANNING; terrace size reduced and set-back from existing roof edge; obscured glass screen returned at side.
*	31.07.11	Issued for PLANNING.

Adam Goodfellow Architect

4-5 Fortess Yard

South Elevation
as Proposed

Scale (@A3) 1:50

FTY 025 A