Material Key:
1. Brick
2. Metal Panels
3. Louvers
4. Glass
5. Metal Ballustrade
6. Brick Lattice
7. Glass Balustrade

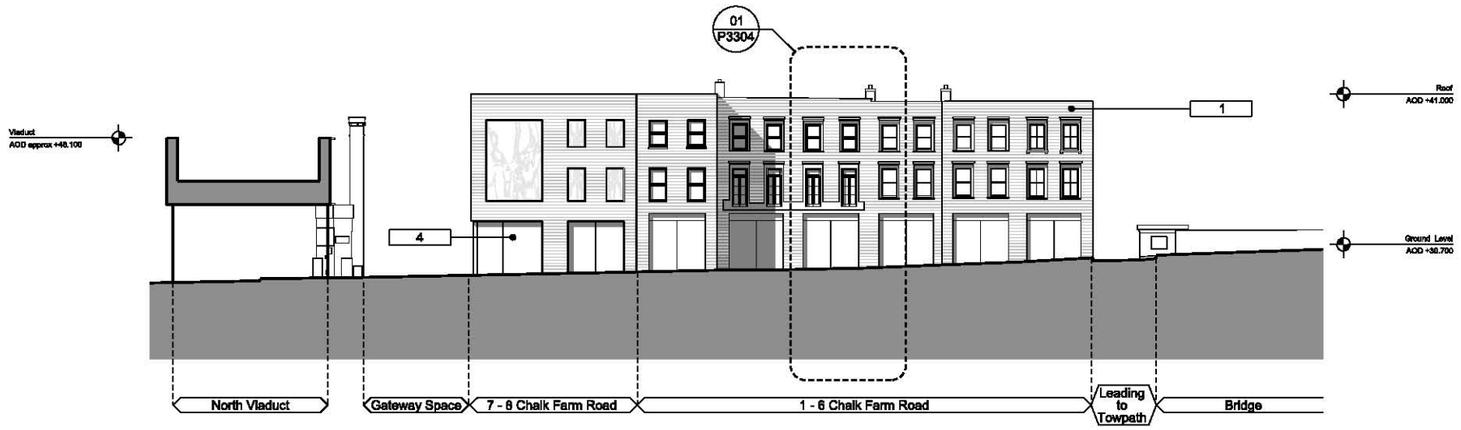

South/West Elevation

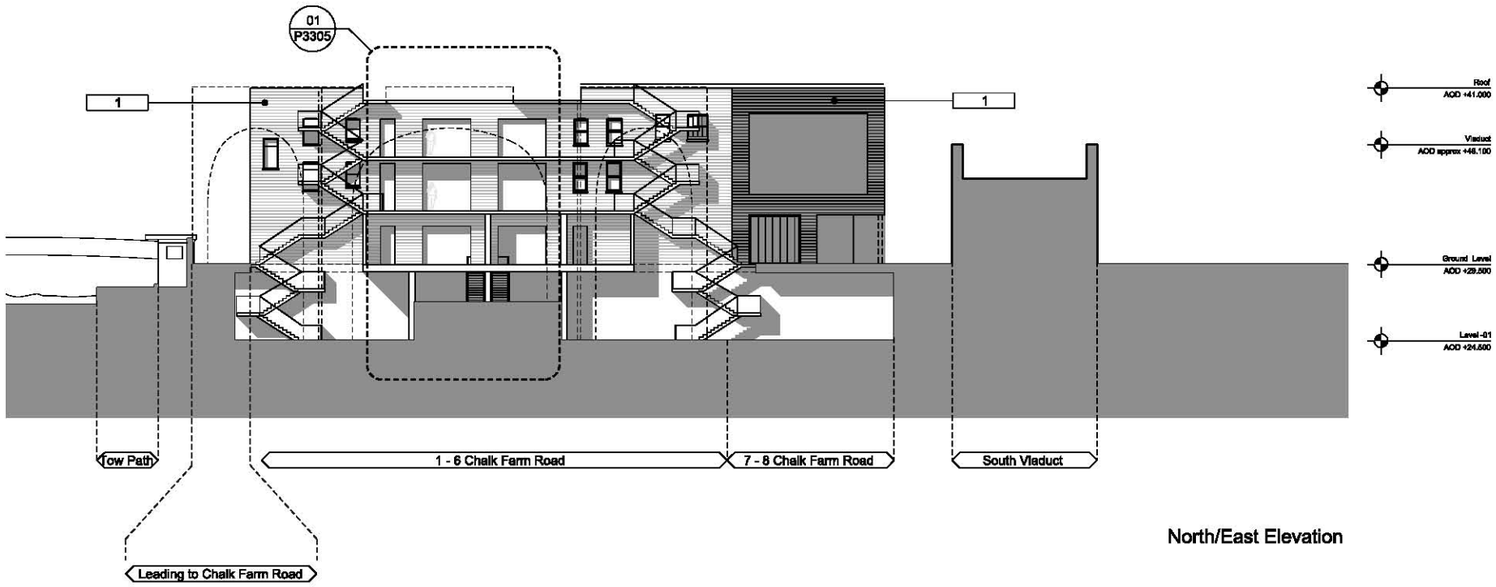

North/East Elevation

1:200

General Notes
1. Dimensions are in millimetres unless stated otherwise.
2. Levels are in metres AOD unless stated otherwise.
3. Dimensions govern. Do not scale off drawing.
4. All dimensions to be verified on site before proceeding.
5. All discrepancies to be notified in writing to make architects.

© make ltd. 2006

Rev	Date	Reason For Issue	Chk

make
55-65 Whitfield Street
London W1T 4HE
tel +44 (0) 20 7636 5151
fax +44 (0) 20 7636 5252
info@makearchitects.com
www.makearchitects.com

Client
Stanley Sidings Limited

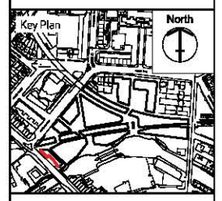

Project
Camden Lock Village

Drawing Title
Area A
Chalk Farm Rd
South/West Elevation
North/East Elevation

Scale	Paper Size	Date
1:200	@A1	30.09.11

Project No.	Draw No.	Rev. No.
0180	P3101	