A1

For alignment of totems refer to GA series PA-CAP-0071 to 0073 and PA-CAP-0075 to 0079

Front elevation of STS goal posts (11) facing towards Mezzanine Building, parallel to grid T1

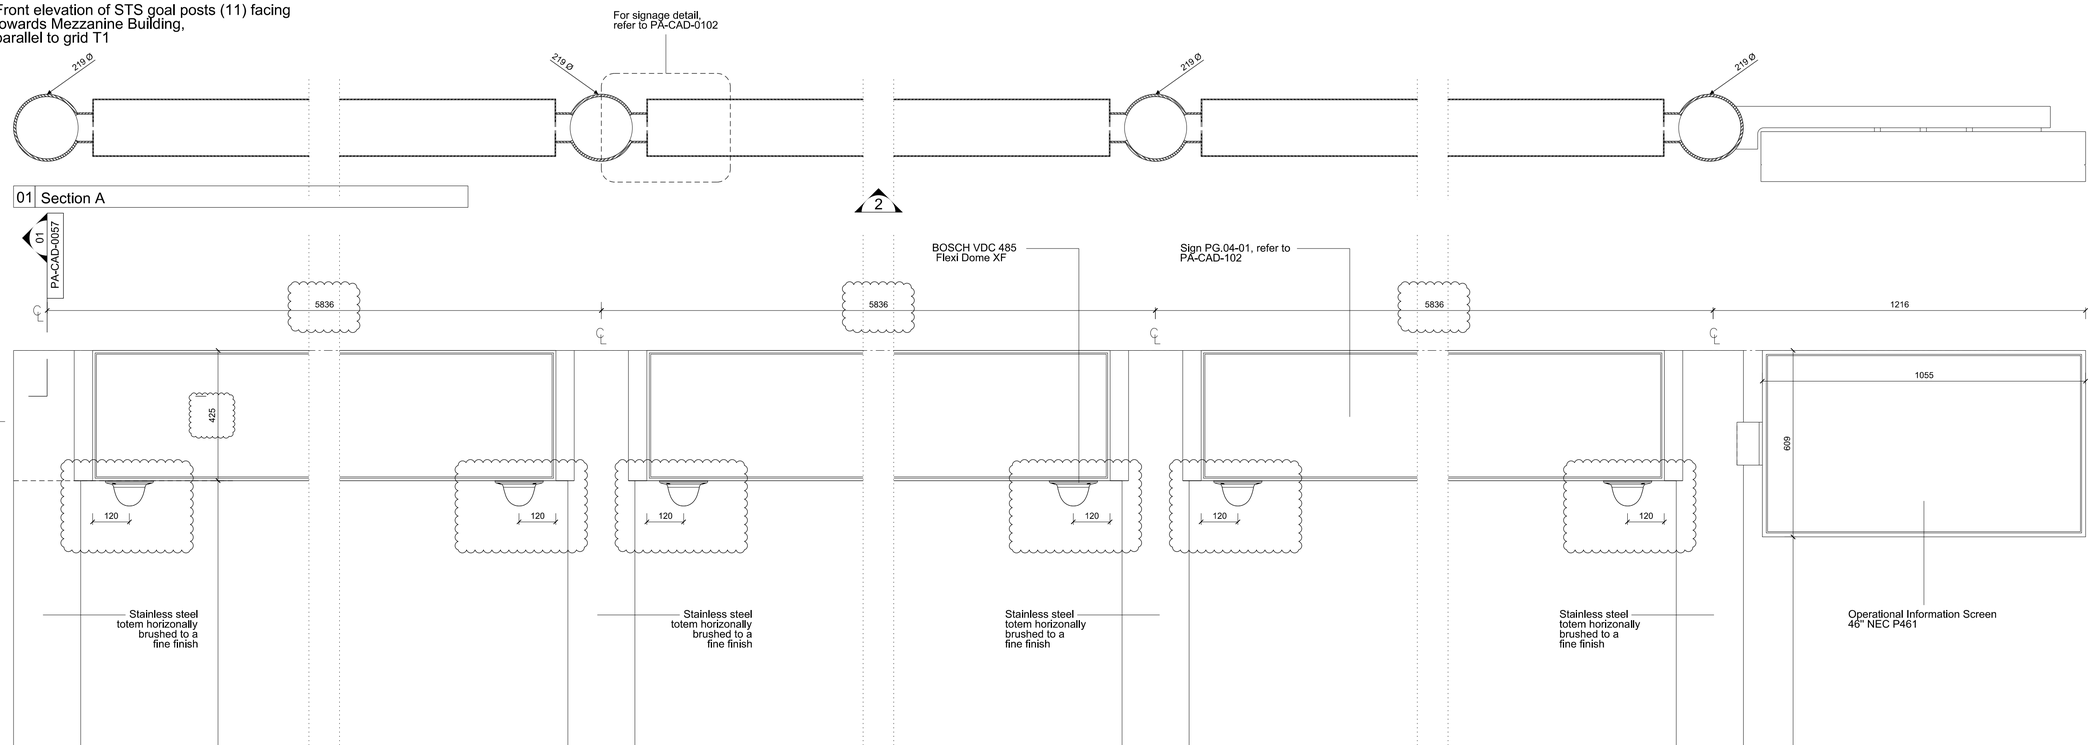

01 Section A

02 Front elevation - STS 'Goal Posts' facing towards Mezzanine

NOTE:
Drawing shows visual intent only and is not for construction. Contractor required to complete structural and services design, including steel section diameter and wall thickness.

Grade and selection of stainless steel to be agreed with N.R

Final design to be submitted to Programme Architect for review.

Issue	Date	By	Chkd	Appd
02	17-05-11	UR	JW	SG
FOR CONSTRUCTION				
01	10-01-11	ADa	JW	SG
FOR INFORMATION				
00	17-12-10	ADa	JW	SG
FOR INFORMATION				

Client: Network Rail

Author: JOHN McASLAN + PARTNERS
7-9 William Road
London NW1 3ER
T +44 (0)20 7313 6000
F +44 (0)20 7313 6001
www.mcaslan.co.uk
Architect
Landscape

Job Title: Kings Cross Package 6

Drawing Title: STS Goal Posts
Totem Type K
Sheet 1 of 2

Scale at A1: 1:10

CCMS No: ...

Drawing Status: FOR CONSTRUCTION

JMP Job No	Drawing No	Rev.
1243.14	PA-CAD-0049	02

Do not scale