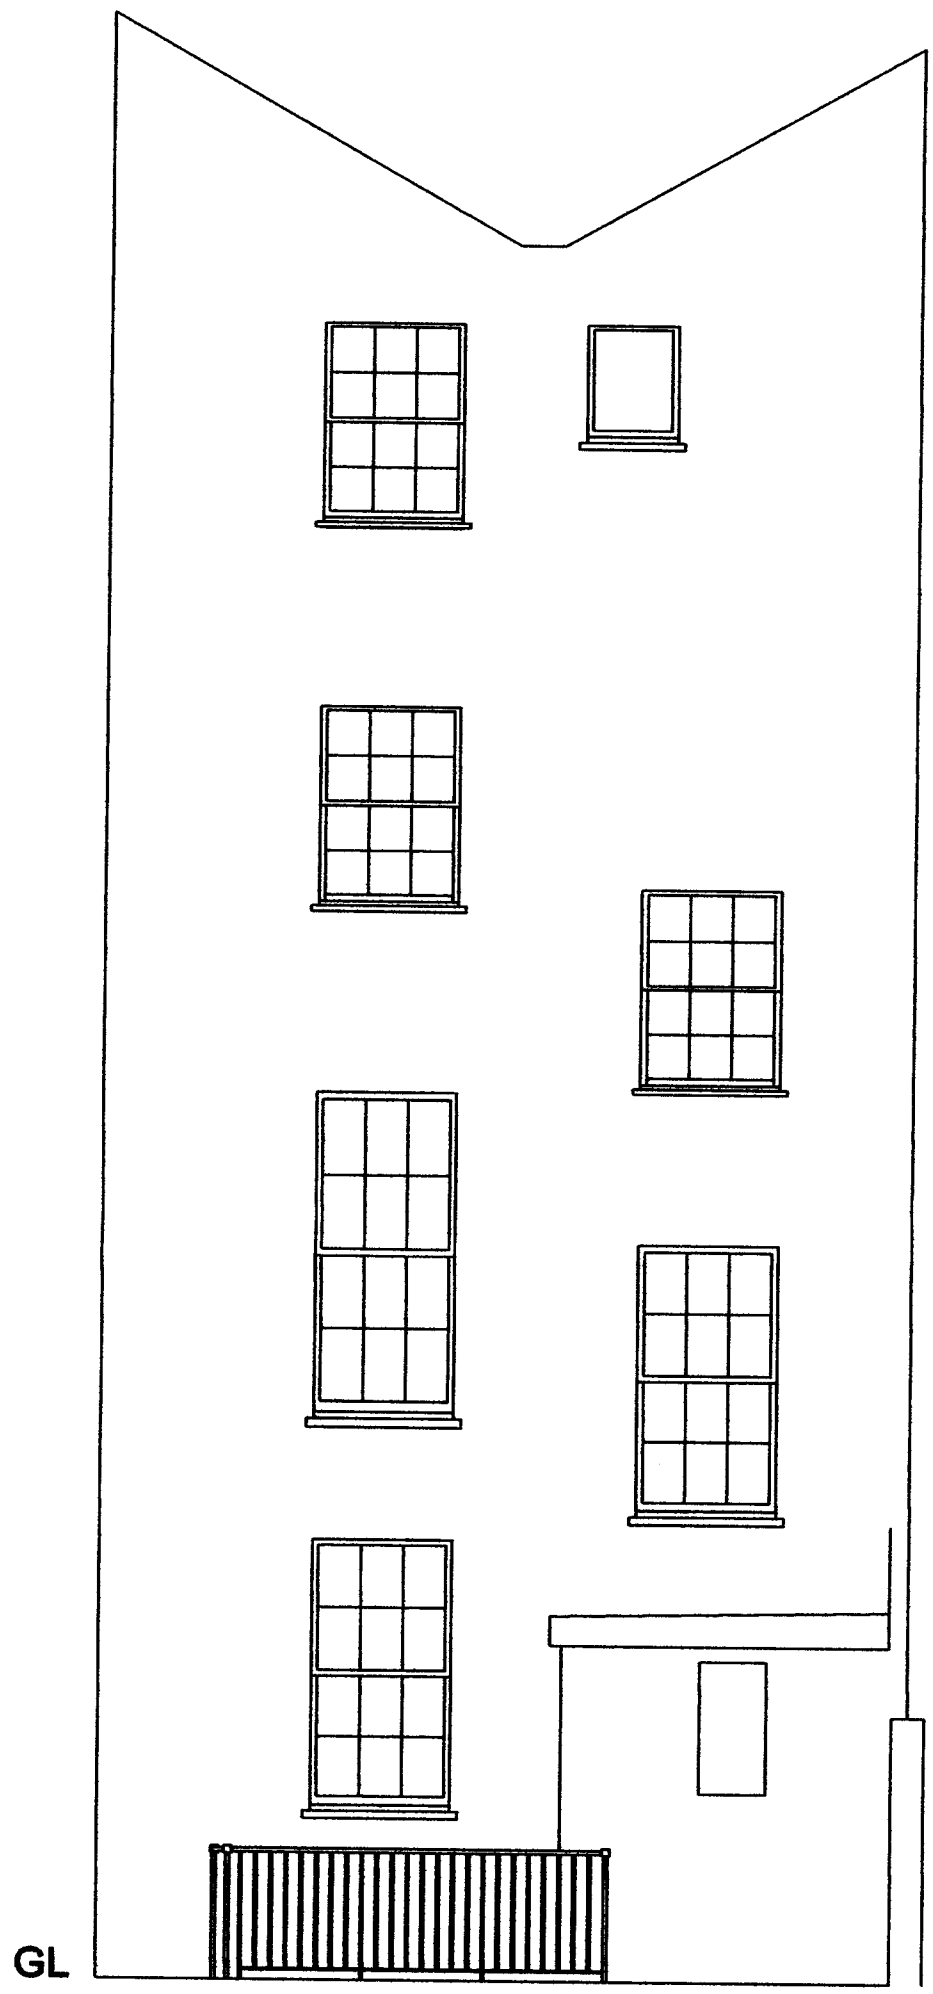

Rear elevation

103 Judd Street London WC1H 9NE
Extension and alterations
Existing elevations and sections 1

Scale 1:50 at A3
Date Aug 11
Dwg 323/E1

NORTH LONDON PLANS
54 Graeme Road
Enfield Middlesex EN1 3UT
020 8967 7621 & 0786 663 6492