


North Elevation

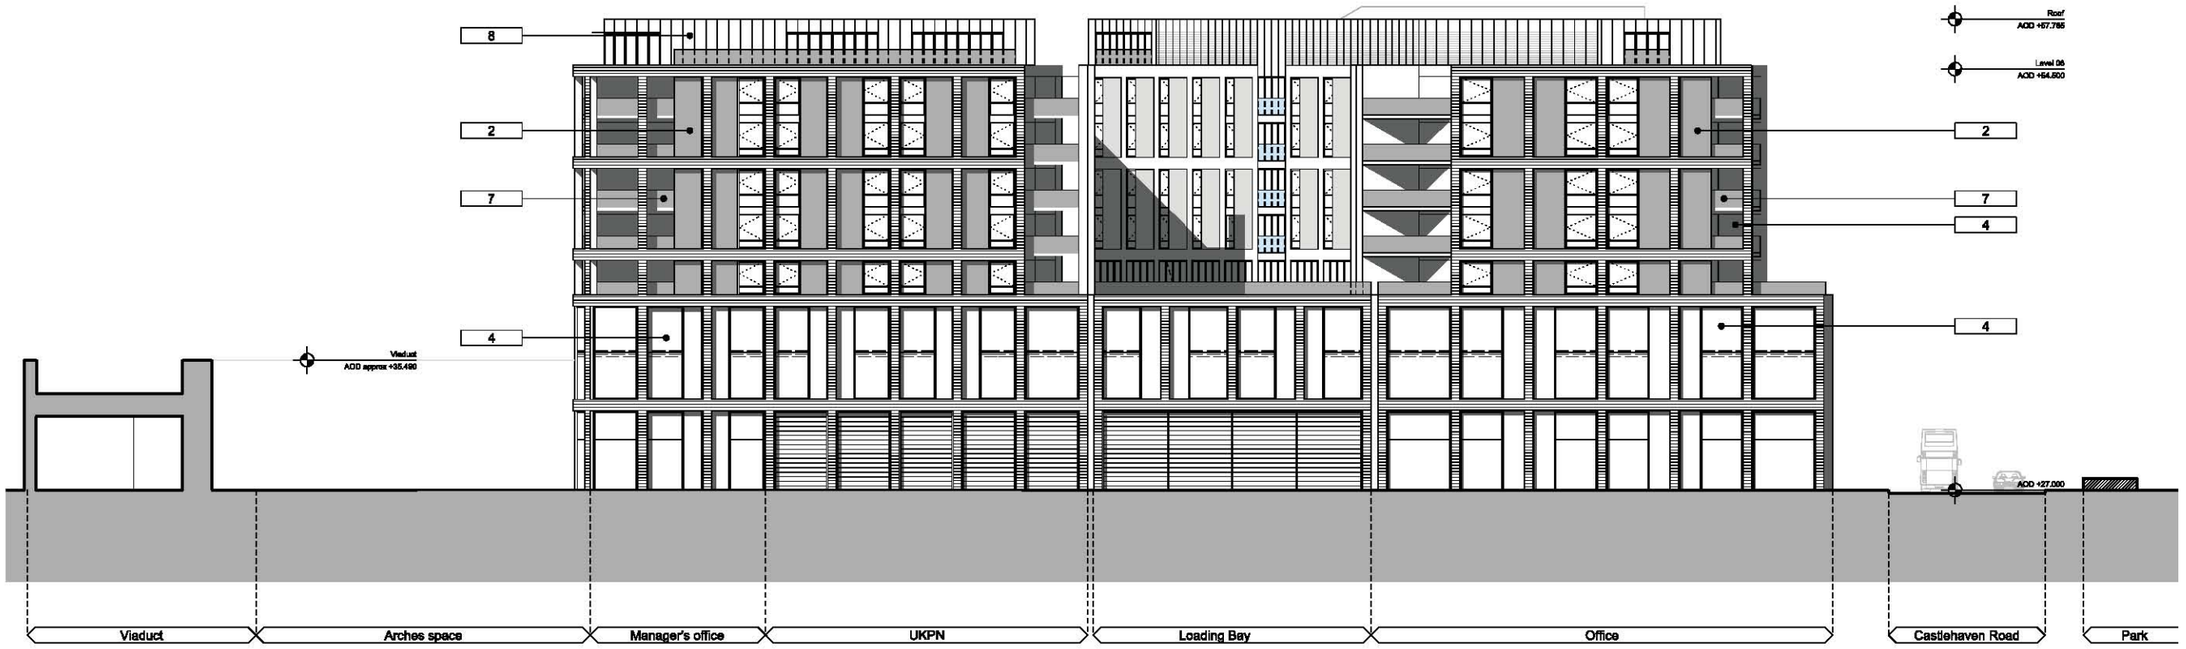


South Elevation

1:200

0 2m 4m 6m 8m 10m 15m 20m

Material Key:
1. Brick
2. Metal Panels
3. Louvers
4. Glass
5. Metal Ballustrade
6. Brick Lattice
7. Glass Balustrade
8. White Opaque Glass

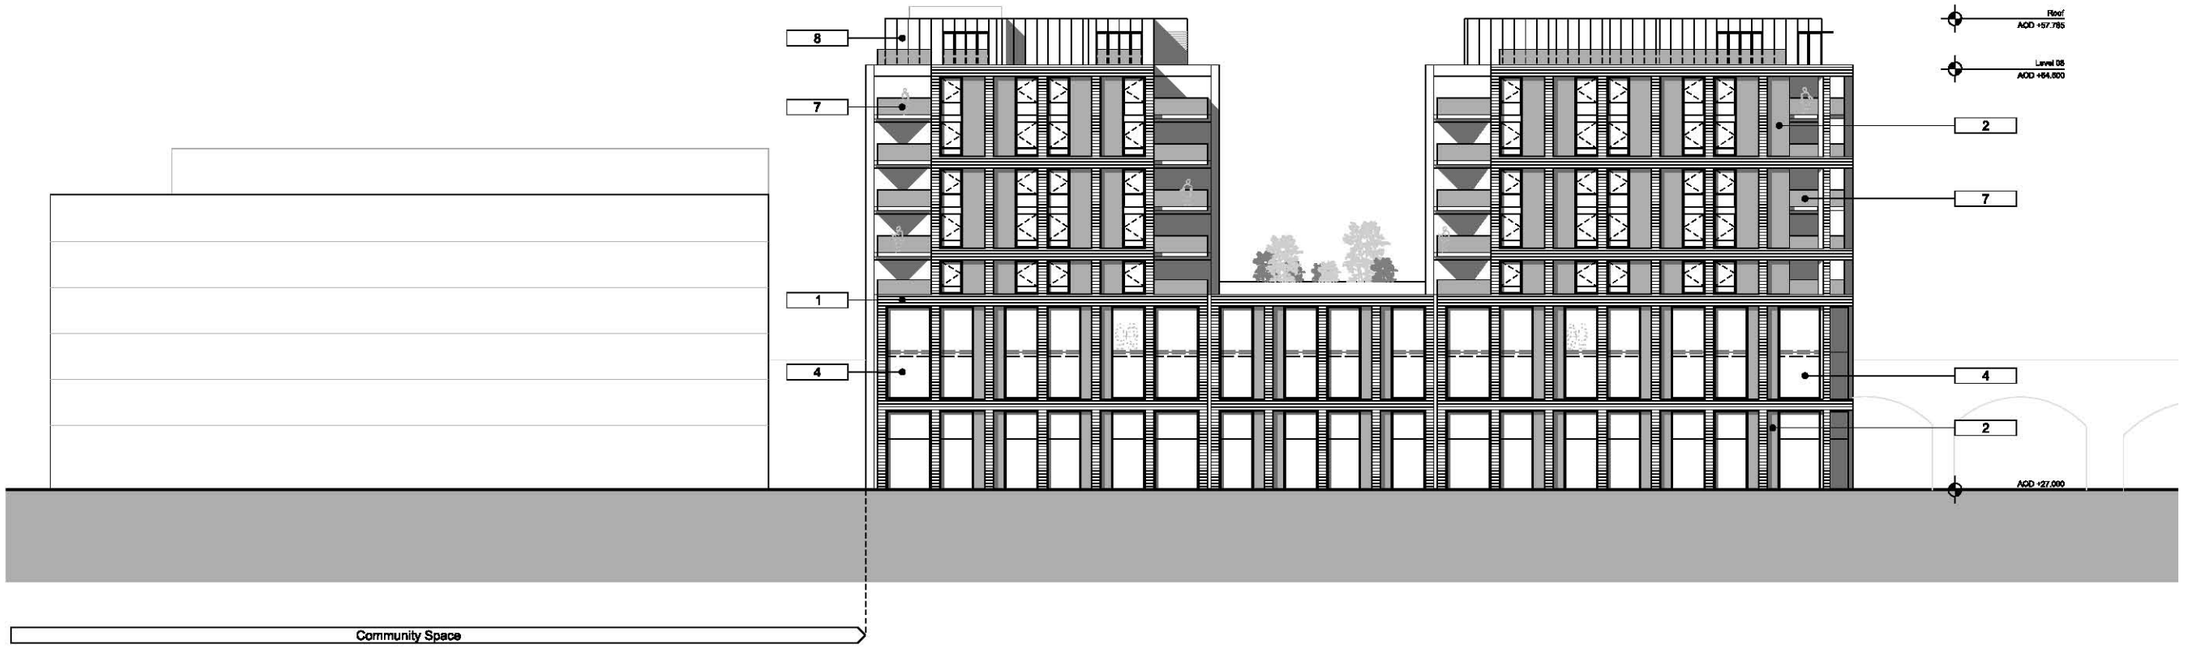General Notes
1. Dimensions are in millimetres unless stated otherwise.
2. Levels are in metres AOD unless stated otherwise.
3. Dimensions govern. Do not scale off drawing.
4. All dimensions to be verified on site before proceeding.
5. All discrepancies to be notified in writing to make architects.

© make ltd. 2006

| Rev | Date | Reason For Issue | Chk |
|---|---|---|---|

make
55-65 Whitfield Street
London W1T 4HE
tel +44 (0) 20 7636 5151
fax +44 (0) 20 7636 5252
info@makearchitects.com
www.makearchitects.com

Client
Stanley Sidings Limited

Key Plan
North

Project
Camden Lock Village

Drawing Title
Area C
Building C2
North Elevation
South Elevation

| Scale | Paper Size | Date |
|---|---|---|
| 1:200 | @A1 | 30.09.11 |

| Project No. | Draw No. | Rev. No. |
|---|---|---|
| 0180 | P6101 | |