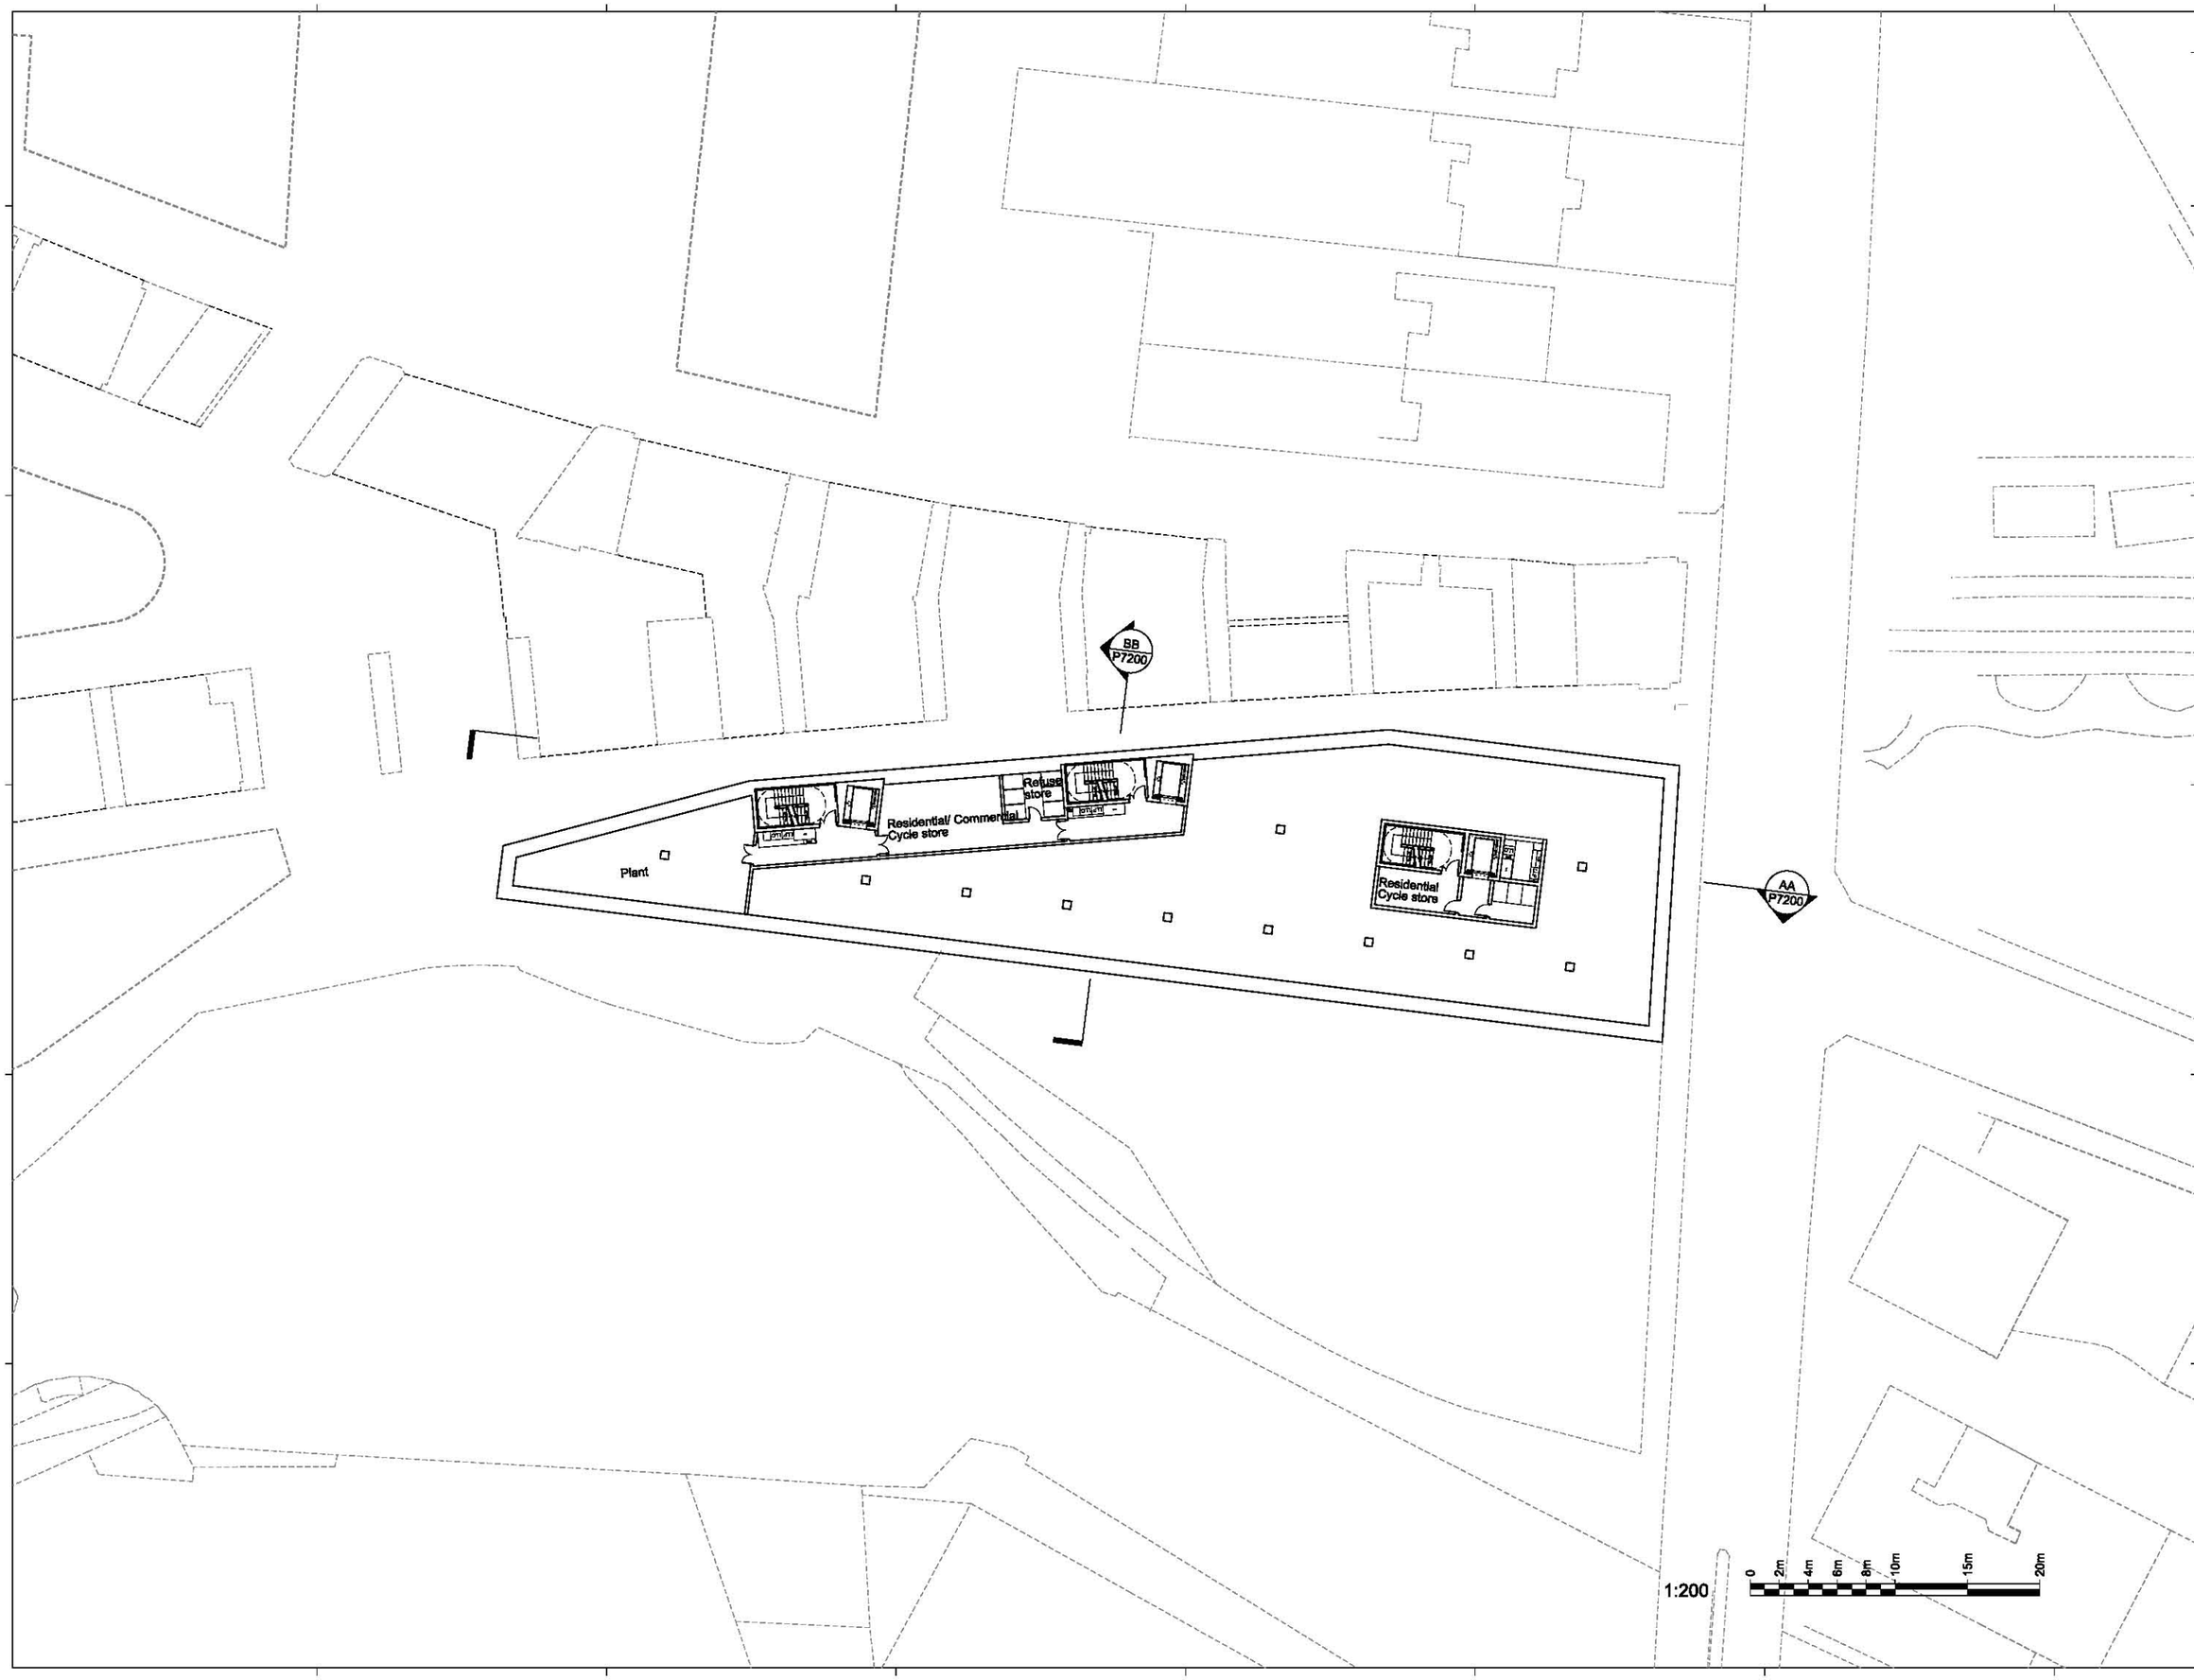

General Notes

1. Dimensions are in millimetres unless stated otherwise.
2. Levels are in metres AOD unless stated otherwise.
3. Dimensions govern. Do not scale off drawing.
4. All dimensions to be verified on site before proceeding.
5. All discrepancies to be notified in writing to make architects.

© make ltd. 2006

Rev	Date	Reason For Issue	Chk

make

55-65 Whitfield Street
London W1T 4HE
tel +44 (0) 20 7636 5151
fax +44 (0) 20 7636 5252
info@makearchitects.com
www.makearchitects.com

Client
Stanley Sidings Limited

Key Plan

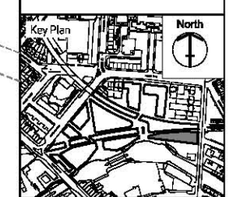

Project
Camden Lock Village

Drawing Title
Area D
Level -1

Scale	Paper Size	Date
1:200	@A1	30.09.11

Project No.	Draw No.	Rev. No.
0180	P6999	