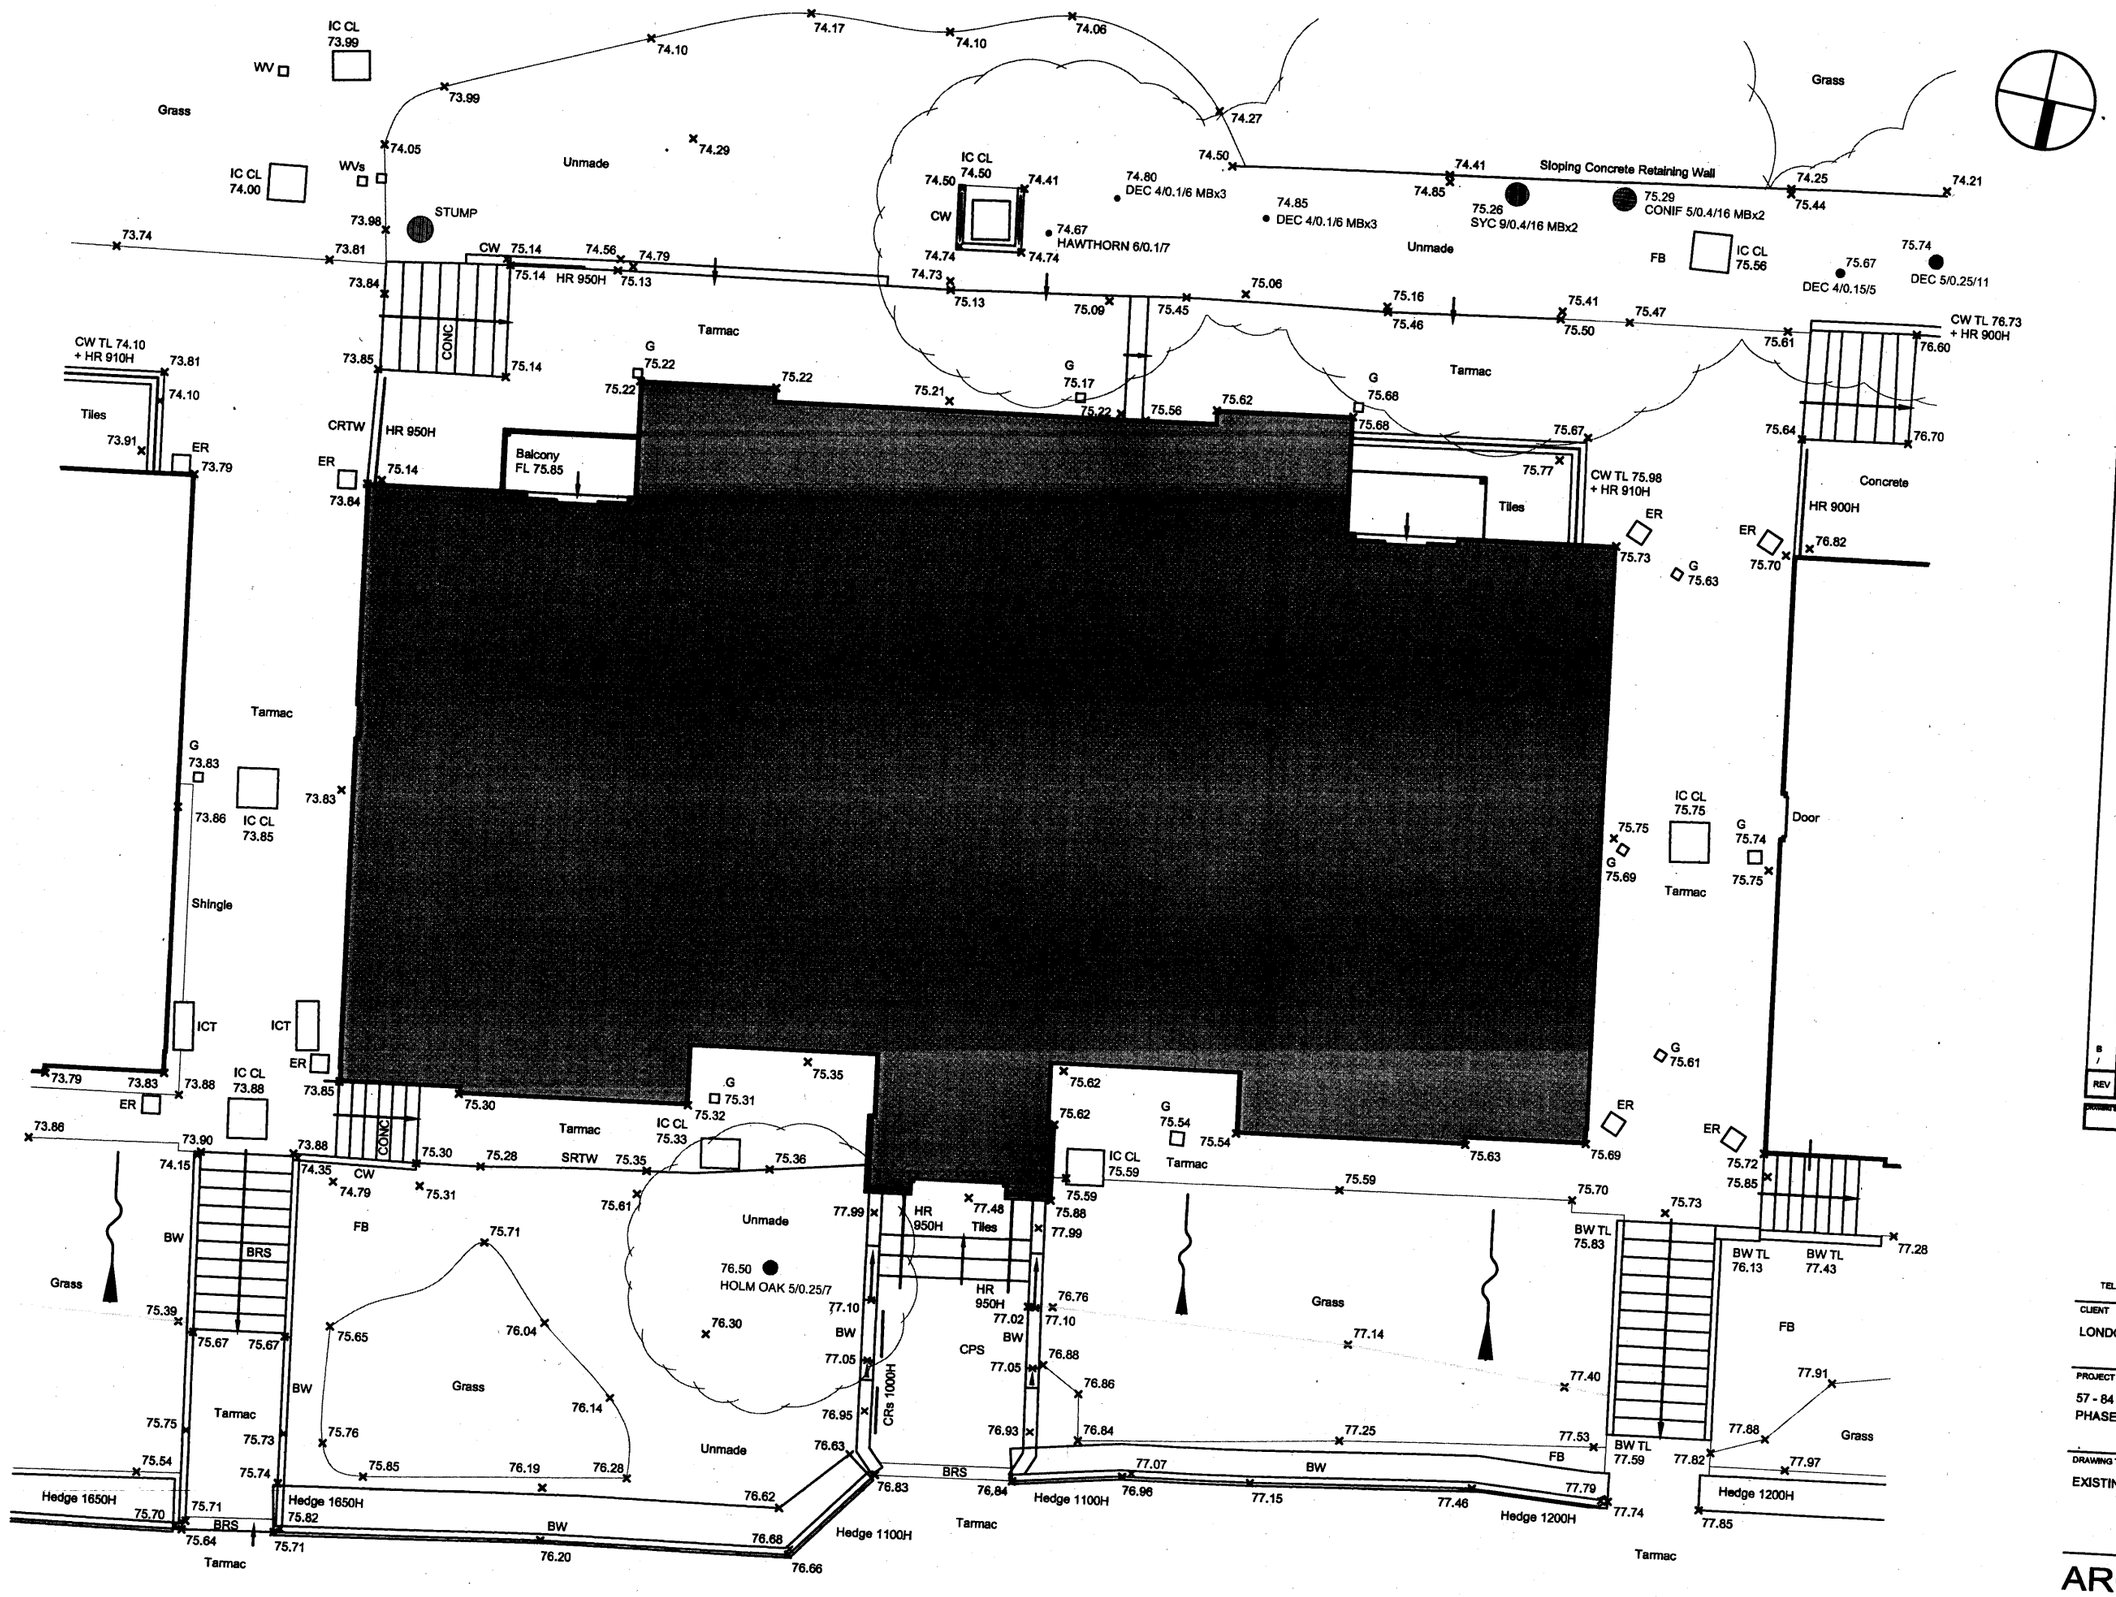

NOTES

CONTRACTORS MUST VERIFY ALL DIMENSIONS ON SITE BEFORE COMMENCING ANY WORK ON SHOP DRAWINGS

DO NOT SCALE FROM THIS DRAWING

McBAINS COOPER CONSULTING LTD COPYRIGHT

Note:
This drawing is based on the measured survey drawings, Nos: 3170-1 of Alan Rhodes Associates

These are preliminary layouts for discussion purposes only.

REV	AMENDMENT	DATE	CHKD
B	ISSUED FOR PLANNING	16.09.11	PS
/	ISSUED FOR INFORMATION	08.09.11	PS

DRAWING STATUS: PLANNING

McBAINS COOPER

McBAINS COOPER CONSULTING LTD.
120 OLD BROAD STREET LONDON EC2N 1AR
TELEPHONE: 020 7786 7900 FACSIMILE: 020 7786 7999

CLIENT
LONDON BOROUGH OF CAMDEN

PROJECT
57 - 84 MAKEPEACE MANSIONS
PHASE-2; BLOCK - 5

DRAWING TITLE
EXISTING SITE PLAN

ARCHITECTURE

SCALE	DRAWN BY	CHECKED	DATE
1:100 @ A3	PS	PS	MAR 2011

DRAWING NUMBER	REVISION
54147-AR-BL5-101	A