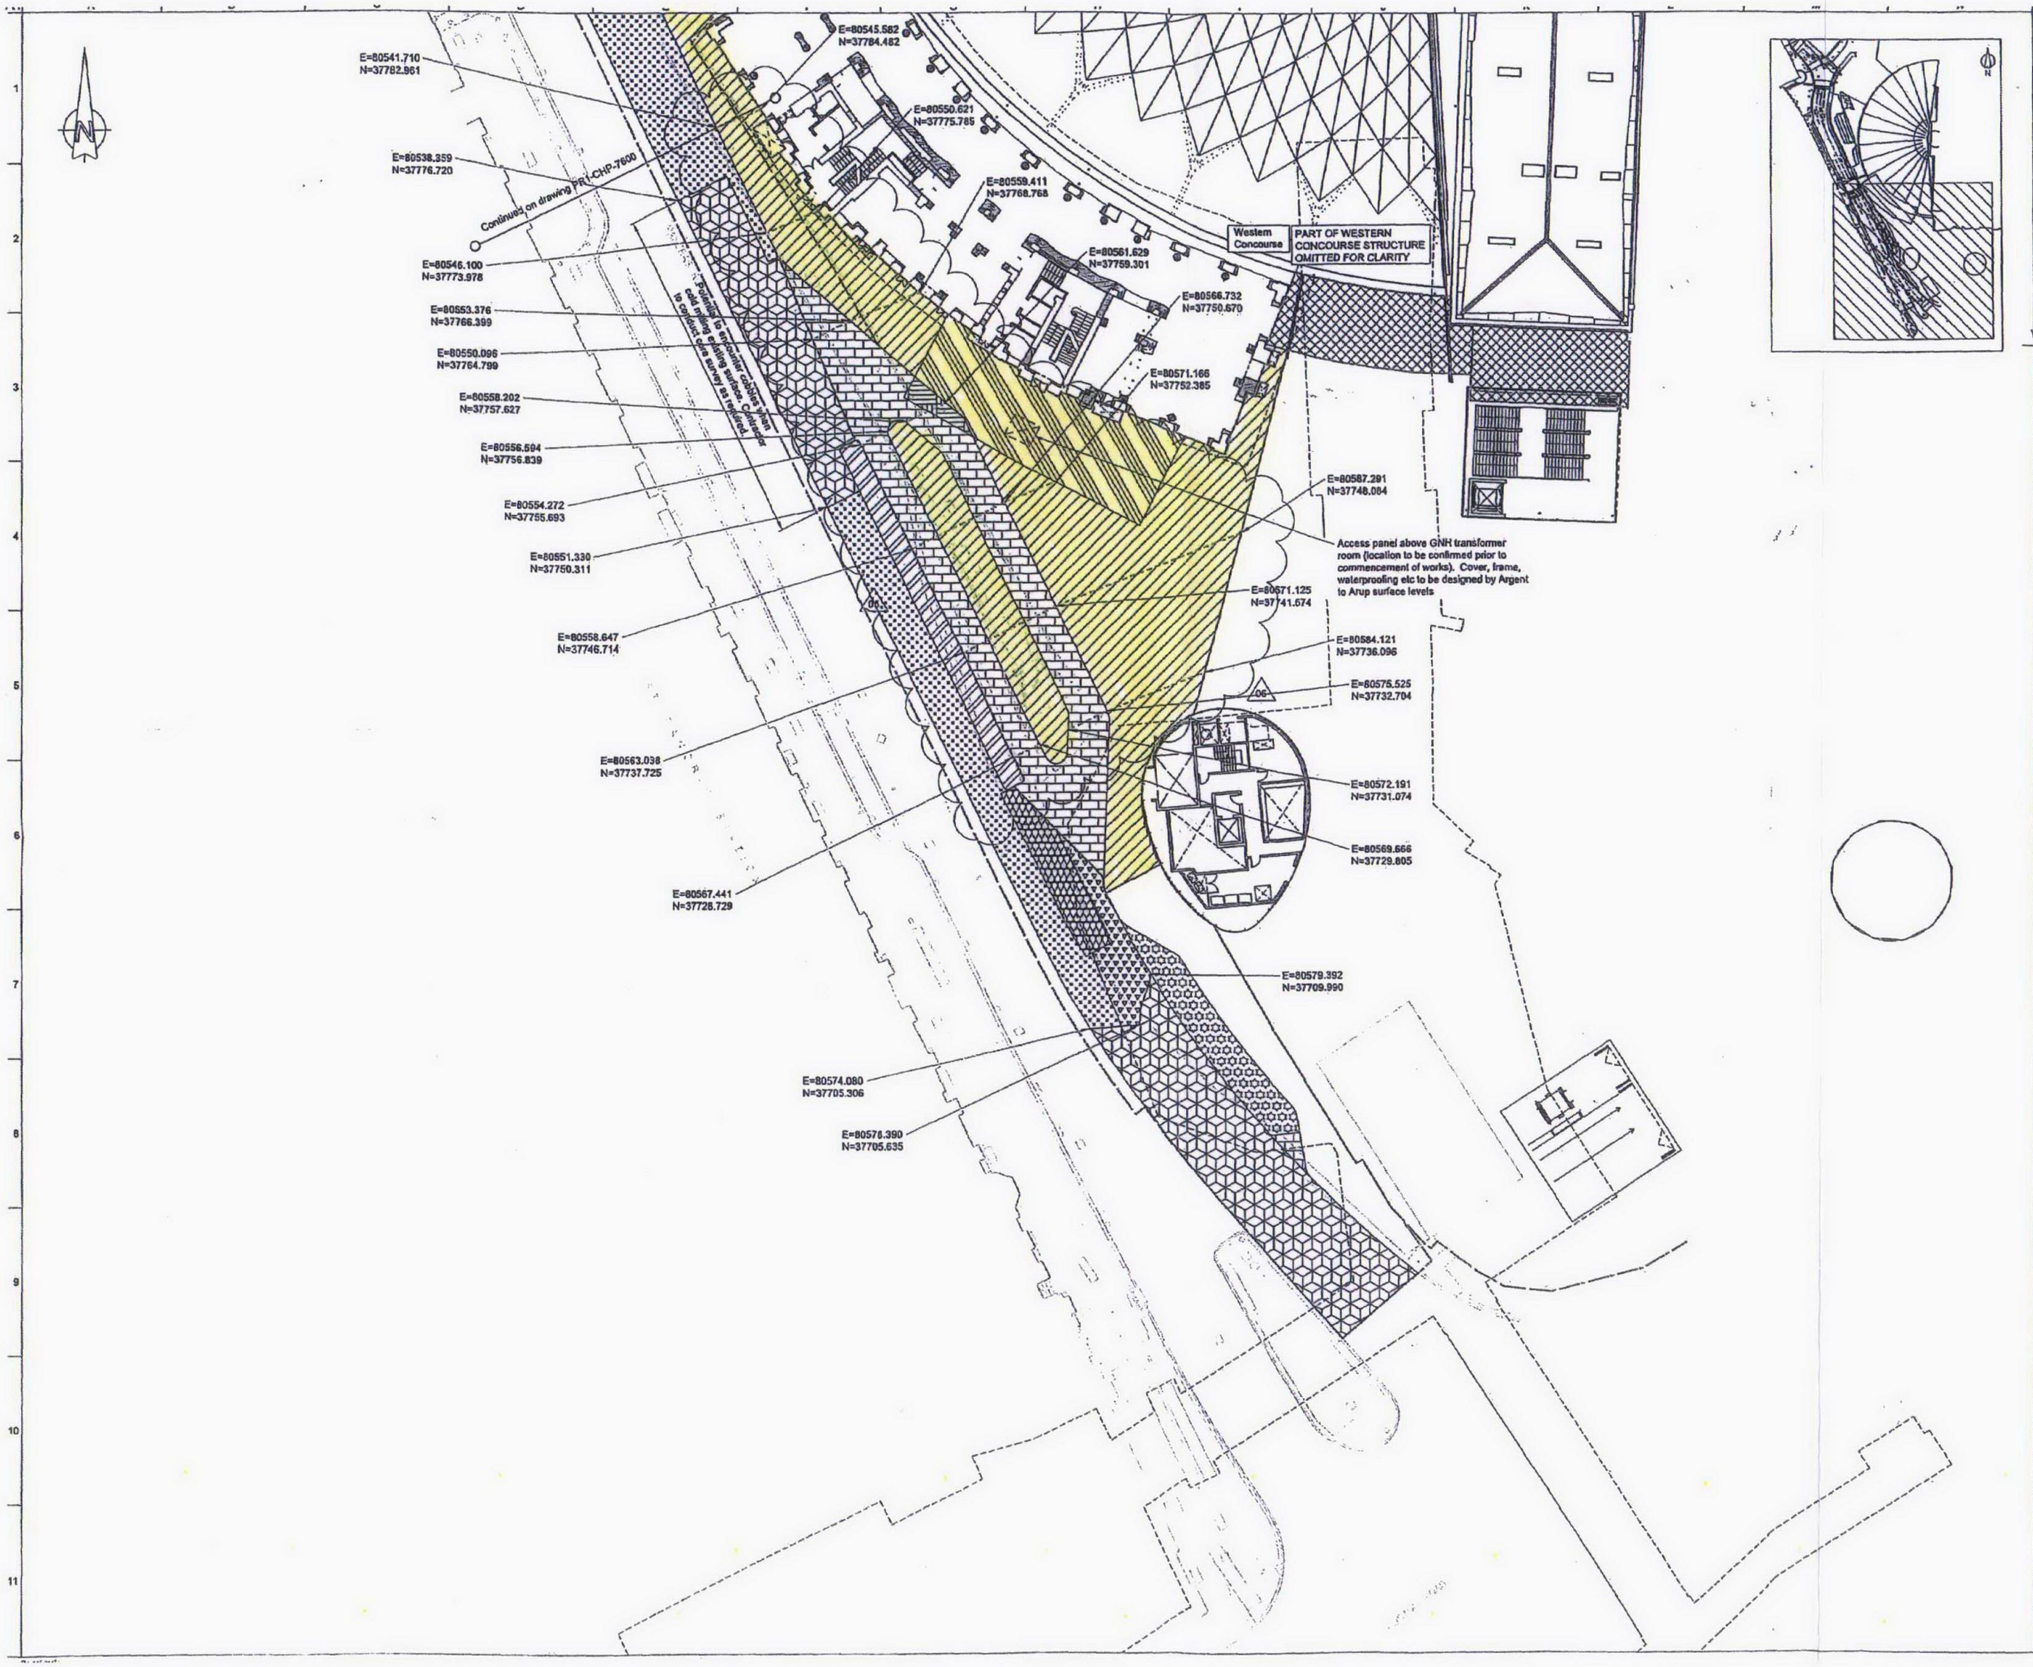

Notes:

1. For general notes and legend refer to drawing PR1-CHP-7600.

06	10/05/11	SM	PW	CR
Movement Joints Added				
05	14/04/11	SM	PW	CR
Pancras Road Kerb and Construction Types Amended				
04	17/02/10	PW	CR	CR
LUL Layby Added. Paving Types Amended.				
03	29/02/08	PW	CR	JB
For GRIP 5B Production Information				
02	12/02/08	PW	CR	JB
Issue for Review and Approval				
01	05/12/07	PJW	CNR	JB
Issued for GRIP Stage 5A				
Issue	Date	By	Chkd	Appd

ARUP
13 Fitzroy Street
London W1T 4BQ
Tel +44(0)20 7636 1531 Fax +44(0)20 7580 3924
www.arup.com

John McAslan + Partners
49 Pancras Place London N1C 4QA
Tel : +44 (0)20 7837 3683
Fax : +44 (0)20 7837 0436
www.mcaslan.co.uk
☐ Architect
☐ Landscape Architect

Client
Network Rail

Job Title
King's Cross Station
Redevelopment Programme
Package 6 Public Realm Works

Drawing Title
Highways
Surface Construction
Sheet 2 of 2

Scale at A1 1:250

CCMS No

Drawing Status
For Construction

OAP Job No	Drawing No	Rev.
123345-00	PR1-CHP-7601	06