Rev	Date	Description	Signed
Rev A	22/09/11	Condensers & cable tray added to tank room	NB

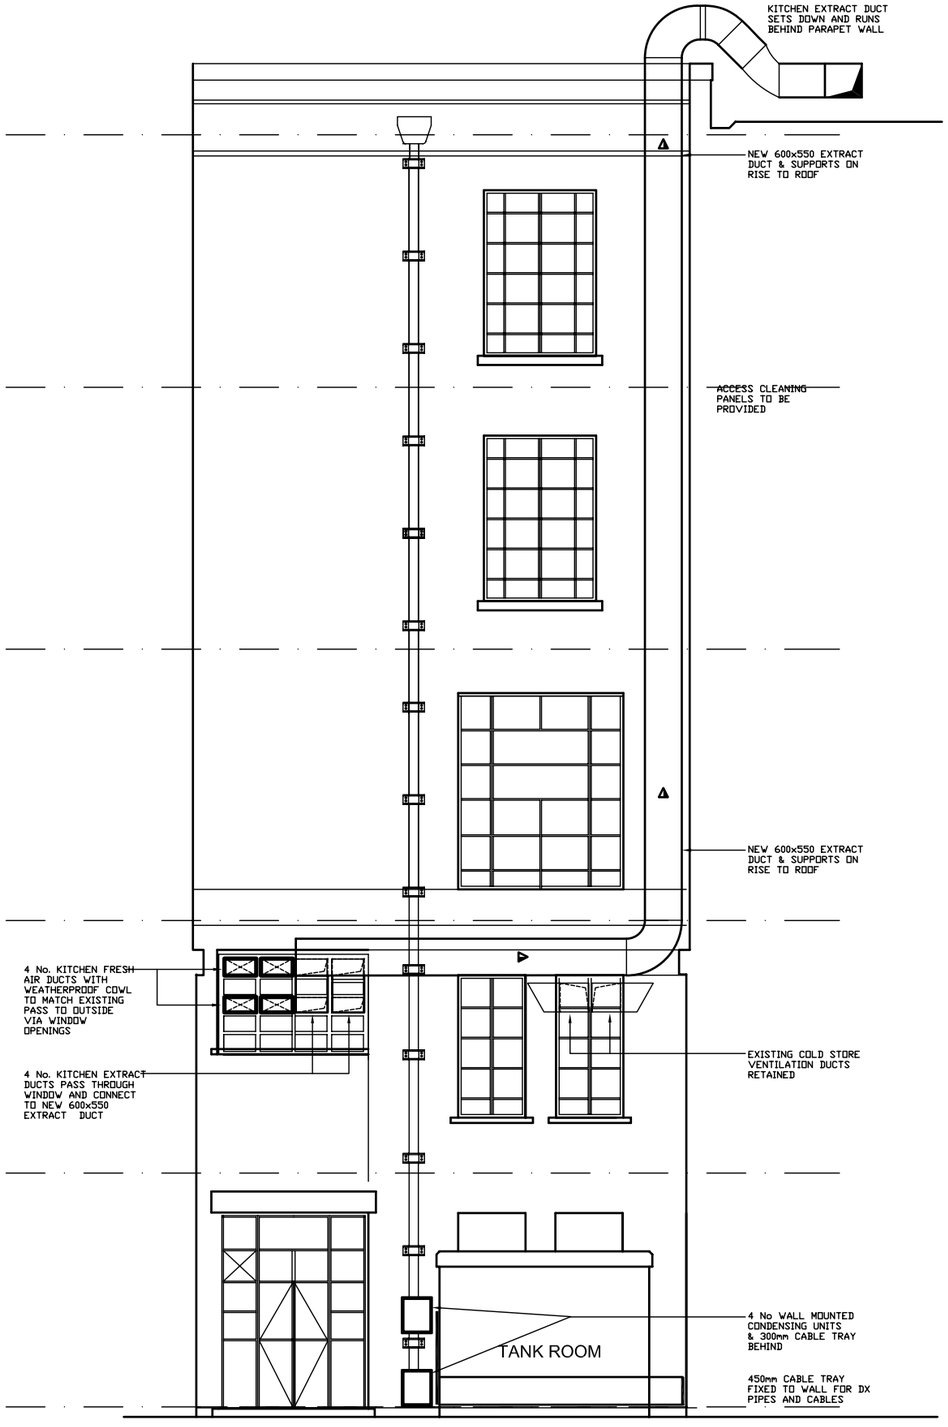

Lightwell
Elevation A
(With Tank Room)

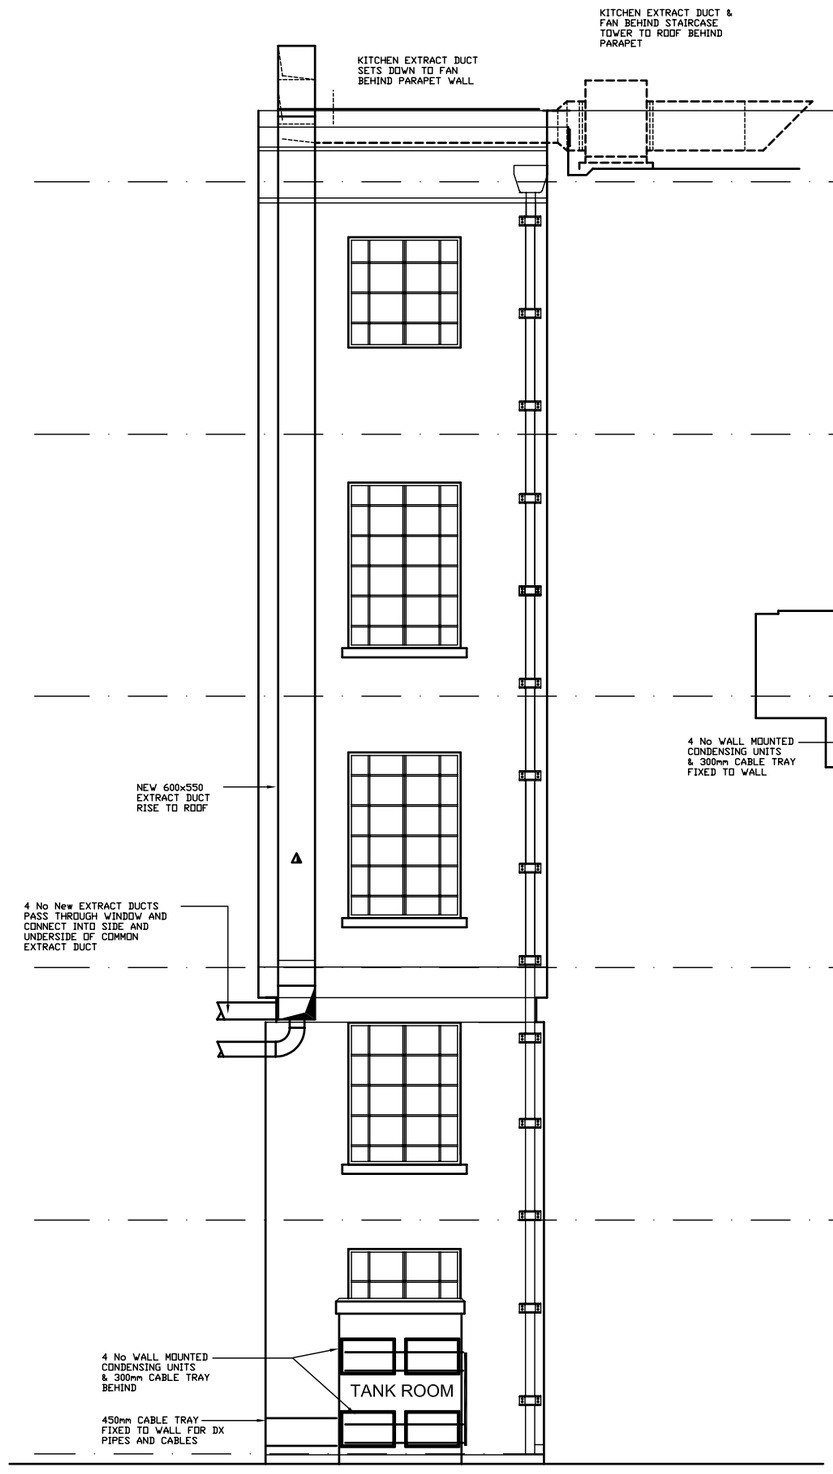

Lightwell
Elevation B
(With Tank Room)

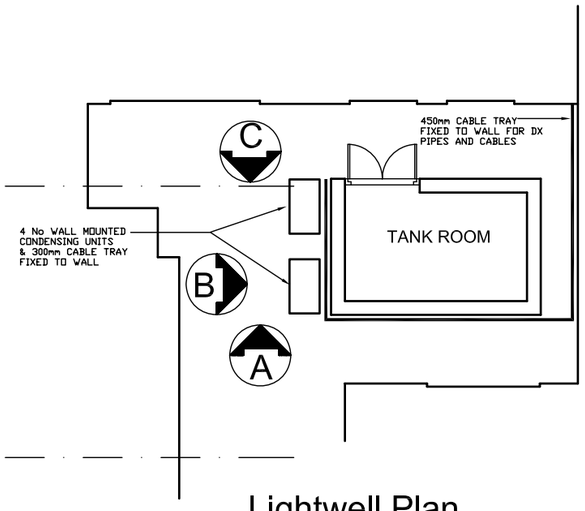

Lightwell Plan

Listed Building Application 22/09/11

Copyright: Nigel Burgess Associates 2011

Client
University of London
Senate House
Catering Enabling works

Architect
Nigel Burgess Associates
The Priory Church Road Westoning
Bedfordshire MK45 5JW
Tel: 01525 717200 Fax: 716822

Title
Proposed Lightwell Elevations A & B

Date	Scale A1	Scale A3	Drwg No	Rev
Sept 11	1:50	1:100	1215/610	Rev A