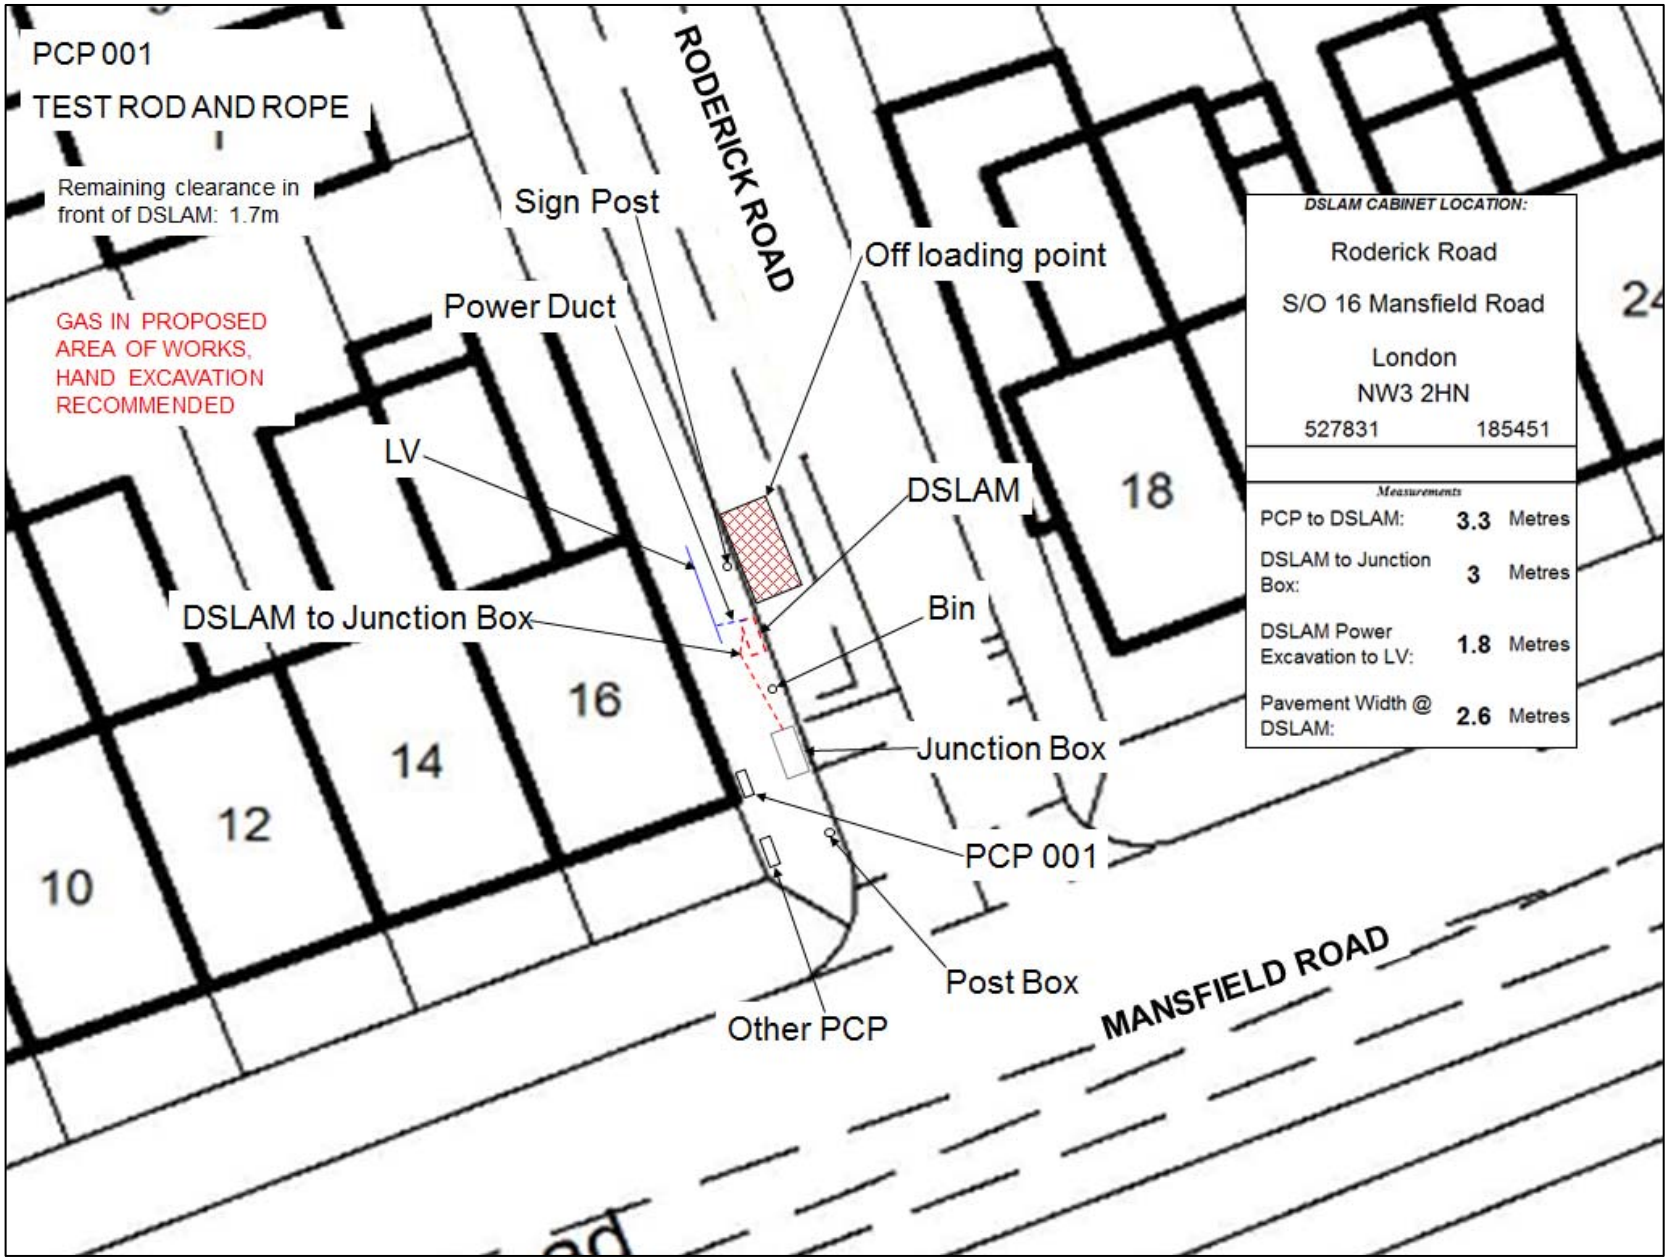
PCP 001
TEST ROD AND ROPE
Remaining clearance in front of DSLAM: 1.7m
GAS IN PROPOSED AREA OF WORKS, HAND EXCAVATION RECOMMENDED
RODERICK ROAD
Sign Post
Power Duct
Off loading point
LV
DSLAM
DSLAM to Junction Box
Bin
Junction Box
PCP 001
Post Box
Other PCP
MANSFIELD ROAD
10
12
14
16
18
DSLAM CABINET LOCATION:
Roderick Road
S/O 16 Mansfield Road
London
NW3 2HN
527831 185451
Measurements
PCP to DSLAM: 3.3 Metres
DSLAM to Junction Box: 3 Metres
DSLAM Power Excavation to LV: 1.8 Metres
Pavement Width @ DSLAM: 2.6 Metres