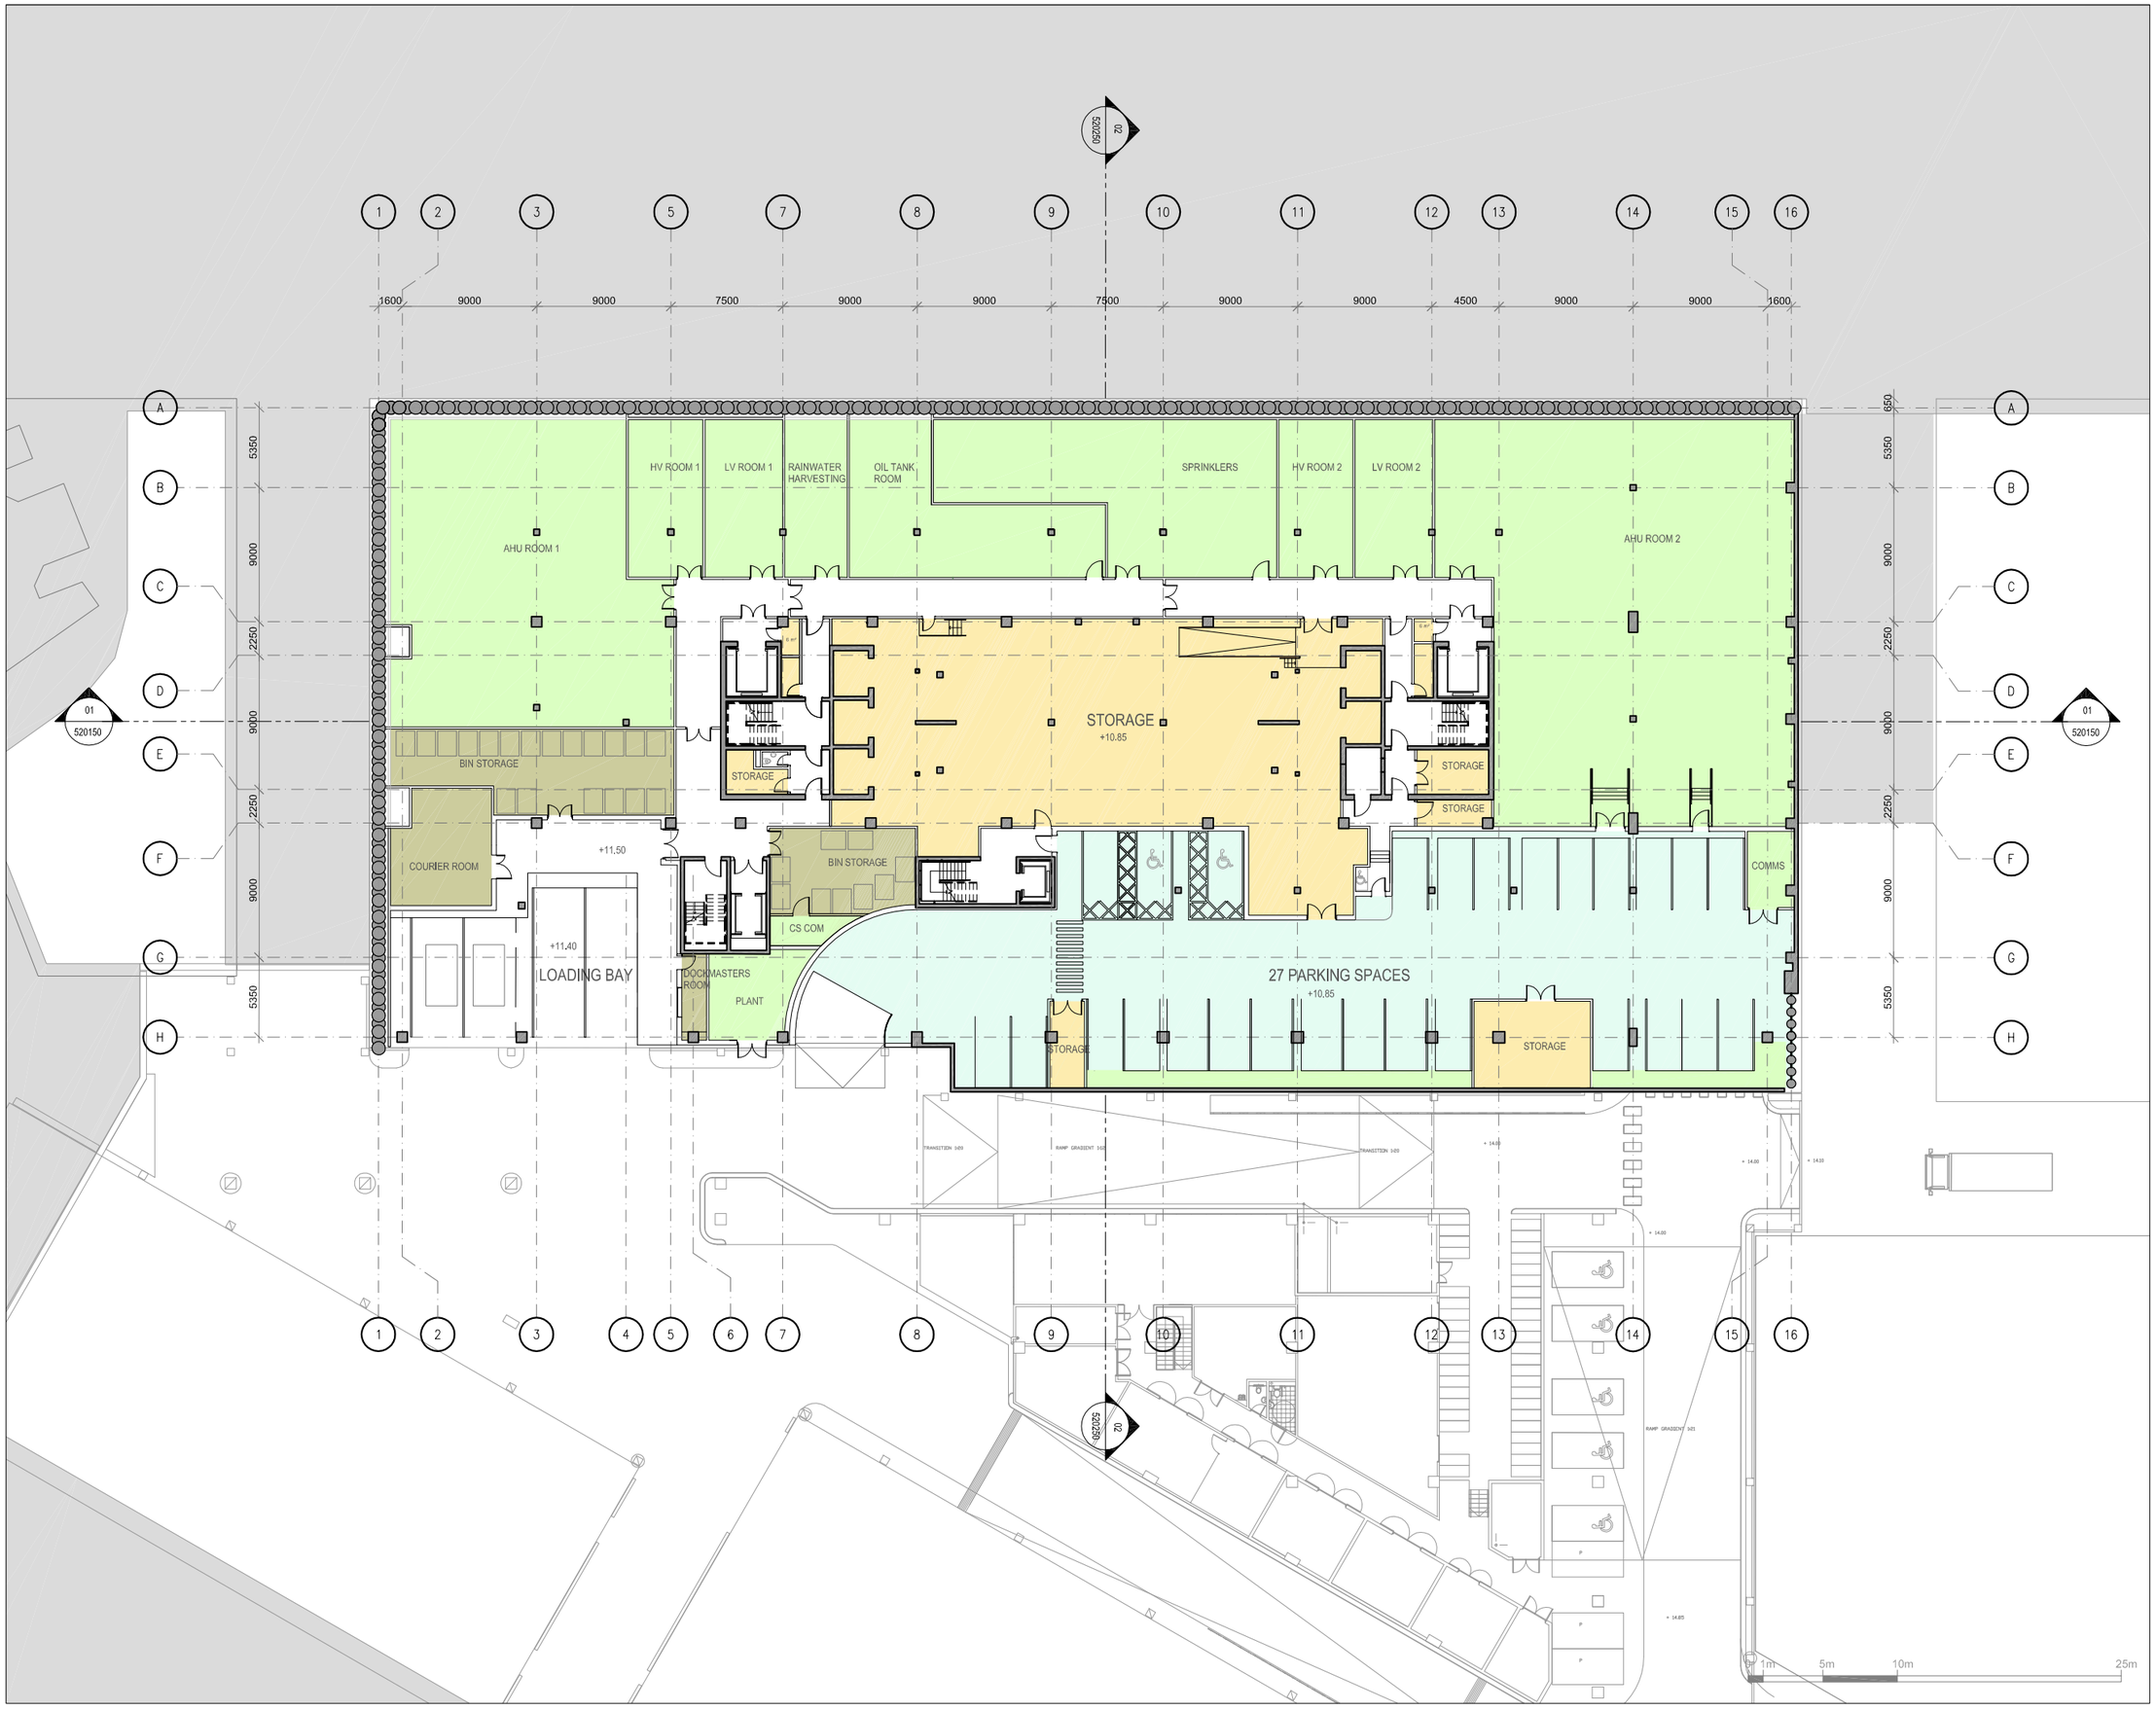

notes

- The contractor is responsible for checking dimensions, tolerances and references. Any discrepancy to be verified with the Architect before proceeding with the works.
- Where an item is covered by drawings to different scales the larger scale drawing is to be worked to.
- Do not scale drawing. Figured dimensions to be worked to in all cases.

N

Date	Rev	Comment

CONSULTANTS

Design Architect
Wilmotte UK Ltd
133 Oxford Gardens
London, UK W10 6NE

Executive Architect
ADAMSON ASSOCIATES (INTERNATIONAL) LIMITED
6th Floor, One Canada Square
Canary Wharf
London, UK E14 5AB

AKT II
Structural Engineer
100 St John Street
London
UK, EC1M 4EH

HOARE LEA
Gilen House
200-208 Tottenham Court Road
London, W1T 7PL

Quantity Surveyor
Gleeds
95 New Cavendish Street
London, W1W 6XF

Fire Consultant
Aecom
63-77 Victoria Street
St Albans, Herts AL1 3ER

Issued by:
WILMOTTE UK Ltd

Purpose of Issue
For Approval

Client
BNP PARIBAS REAL ESTATE

ARGENT

Project
King's Cross Central
Plot B1

Drawing
Basement Floor Plan

Drawing no	Rev
Wuk_1440_PL_51BS50	-

Date ...	Date ...	Date ...
Drawn BS	Checked BS	Approved PL
Scale 1:400 @ A3	Date 15.09.11	

WILMOTTE UK Ltd
Lichfield Studio
133, Oxford Gardens
London W10 6NE UK
T +44 (0) 2089697171
F +44 (0) 2089643407
E wilmotte@wilmotte.co.uk

akt II
adamson ASSOCIATES (INTERNATIONAL) LTD
HOARE LEA
gleeds
AECOM

file ...