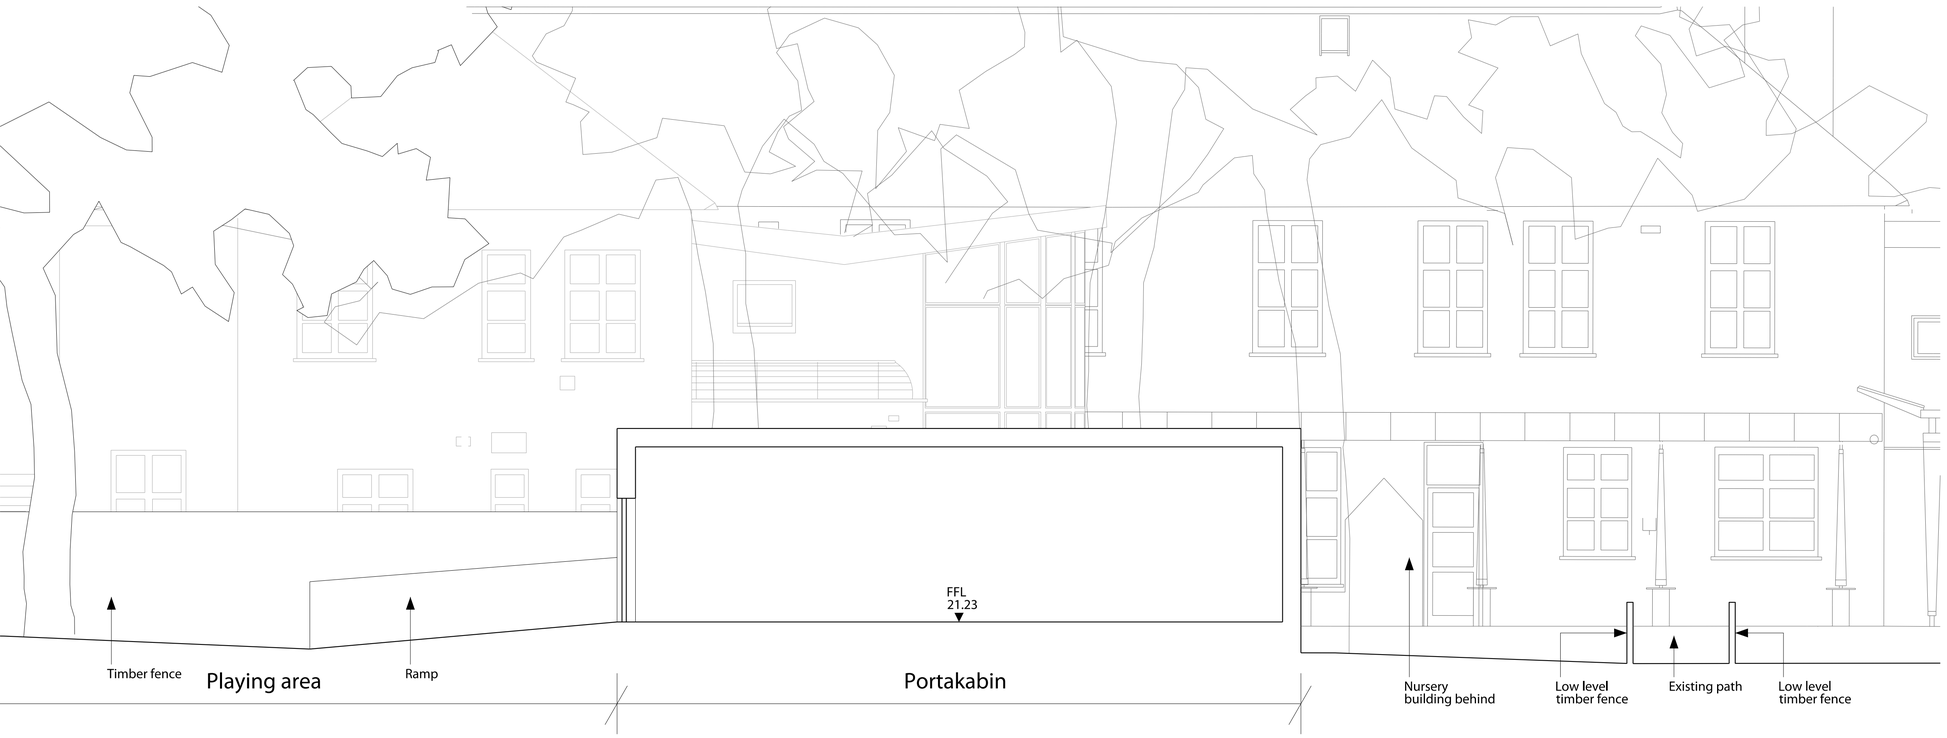

Proposed Section AA

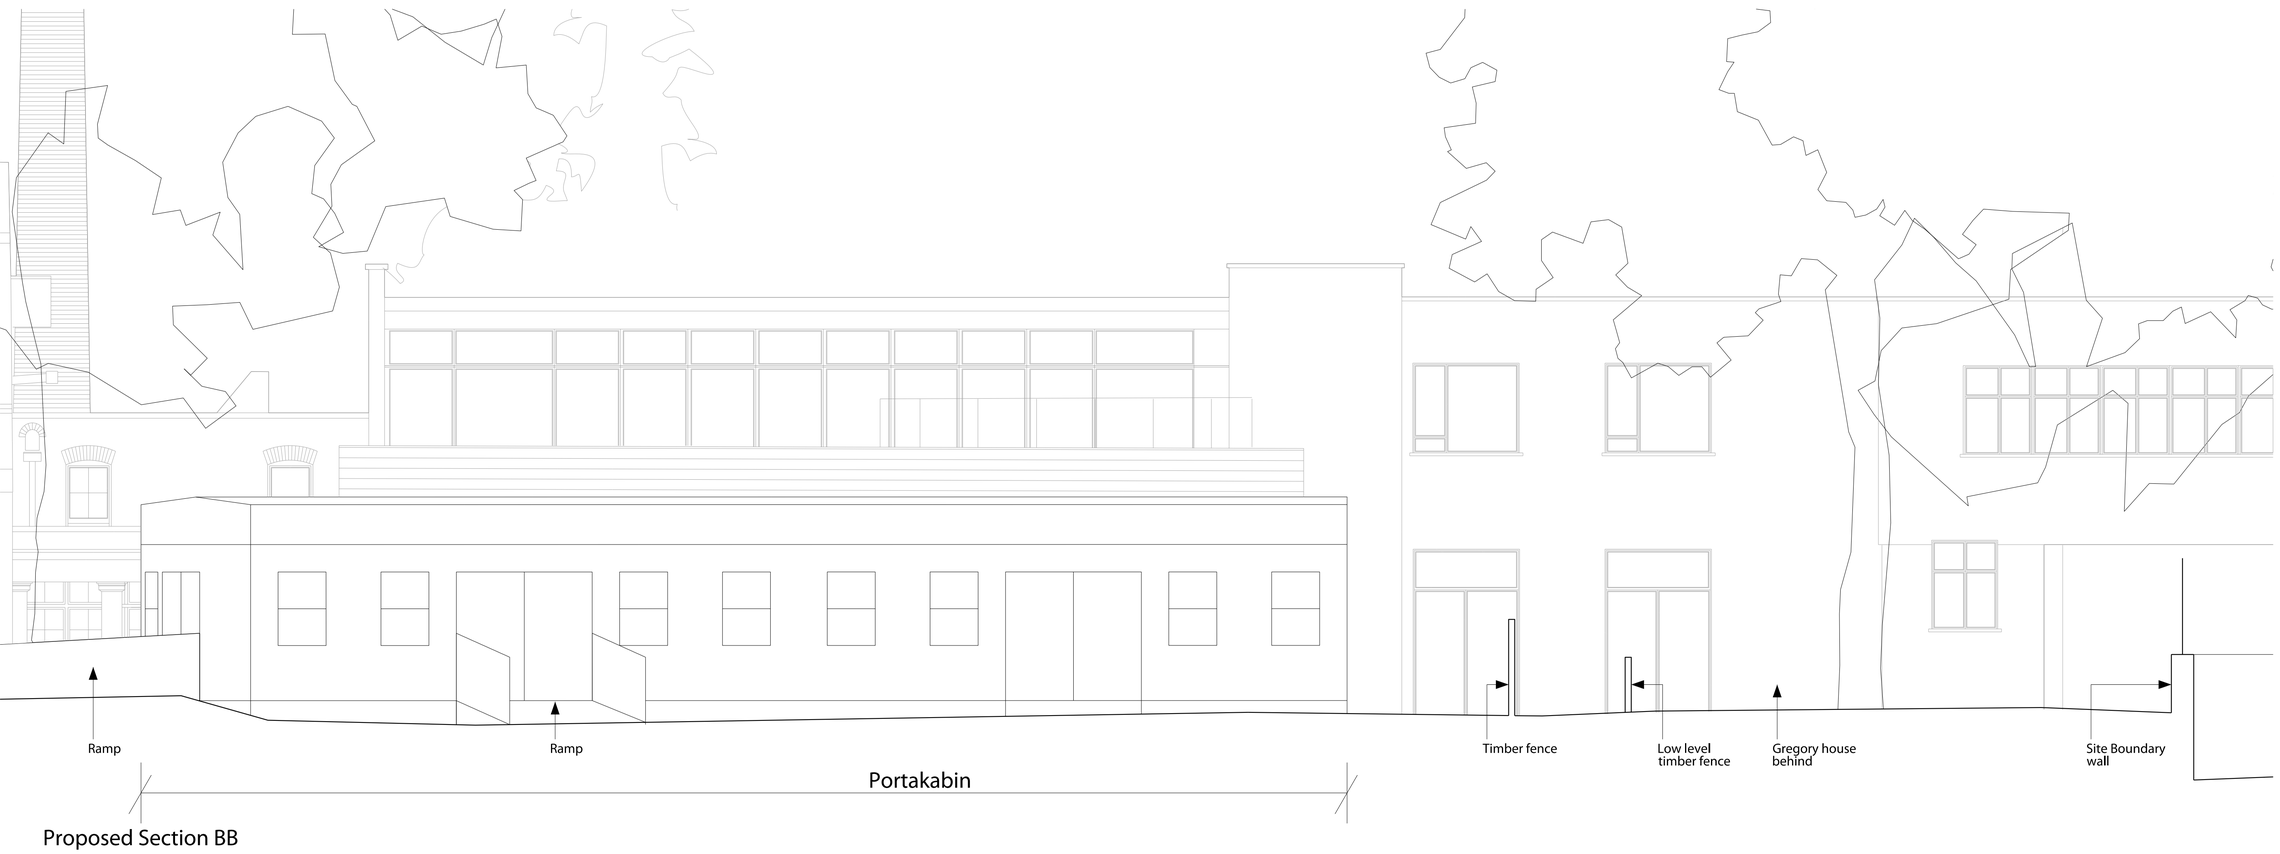

Proposed Section BB

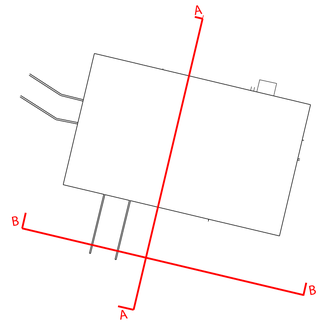

N

Key Plan

10m
5m
2.5m
0

A	13.09.11	Issued for Planning Application
-	24.08.11	Planning

DO NOT SCALE OFF THIS DRAWING
Check all dimensions and levels on site. Report any discrepancies.
The drawings and the works are copyright of this practice.

Status: Planning
Scale: 1:50@A1 1:100@A3
Rev Date: 13.09.11
Drwg No: 0903PV_002
Rev: A

Job: 0903 Coram Campus-Pavilion
Drwg description: Existing sections AA+BB

MEADOWCROFT GRIFFIN ARCHITECTS
STUDIO 1A HIGHGATE BUSINESS CENTRE 33 GREENWOOD PLACE LONDON NW5 1LB
T +44(0)20 7485 0494 F +44(0)20 7485 0254 E office@meadowcroftgriffin.co.uk www.meadowcroftgriffin.co.uk