NOTES

All dimensions and levels to be checked by Contractor and verified before work commences; dimensions must be not be scaled from this drawing.

Copyright reserved.

EC REGULATIONS - GENERAL NOTE

Where reference is made on this drawing to British Standards or to specific manufacturer's products or trade names, this is intended to indicate a minimum acceptable standard of performance etc. Materials and components conforming to an equivalent European Standard may be used and supporting evidence shall be produced at tender stage to confirm fitness for purpose.

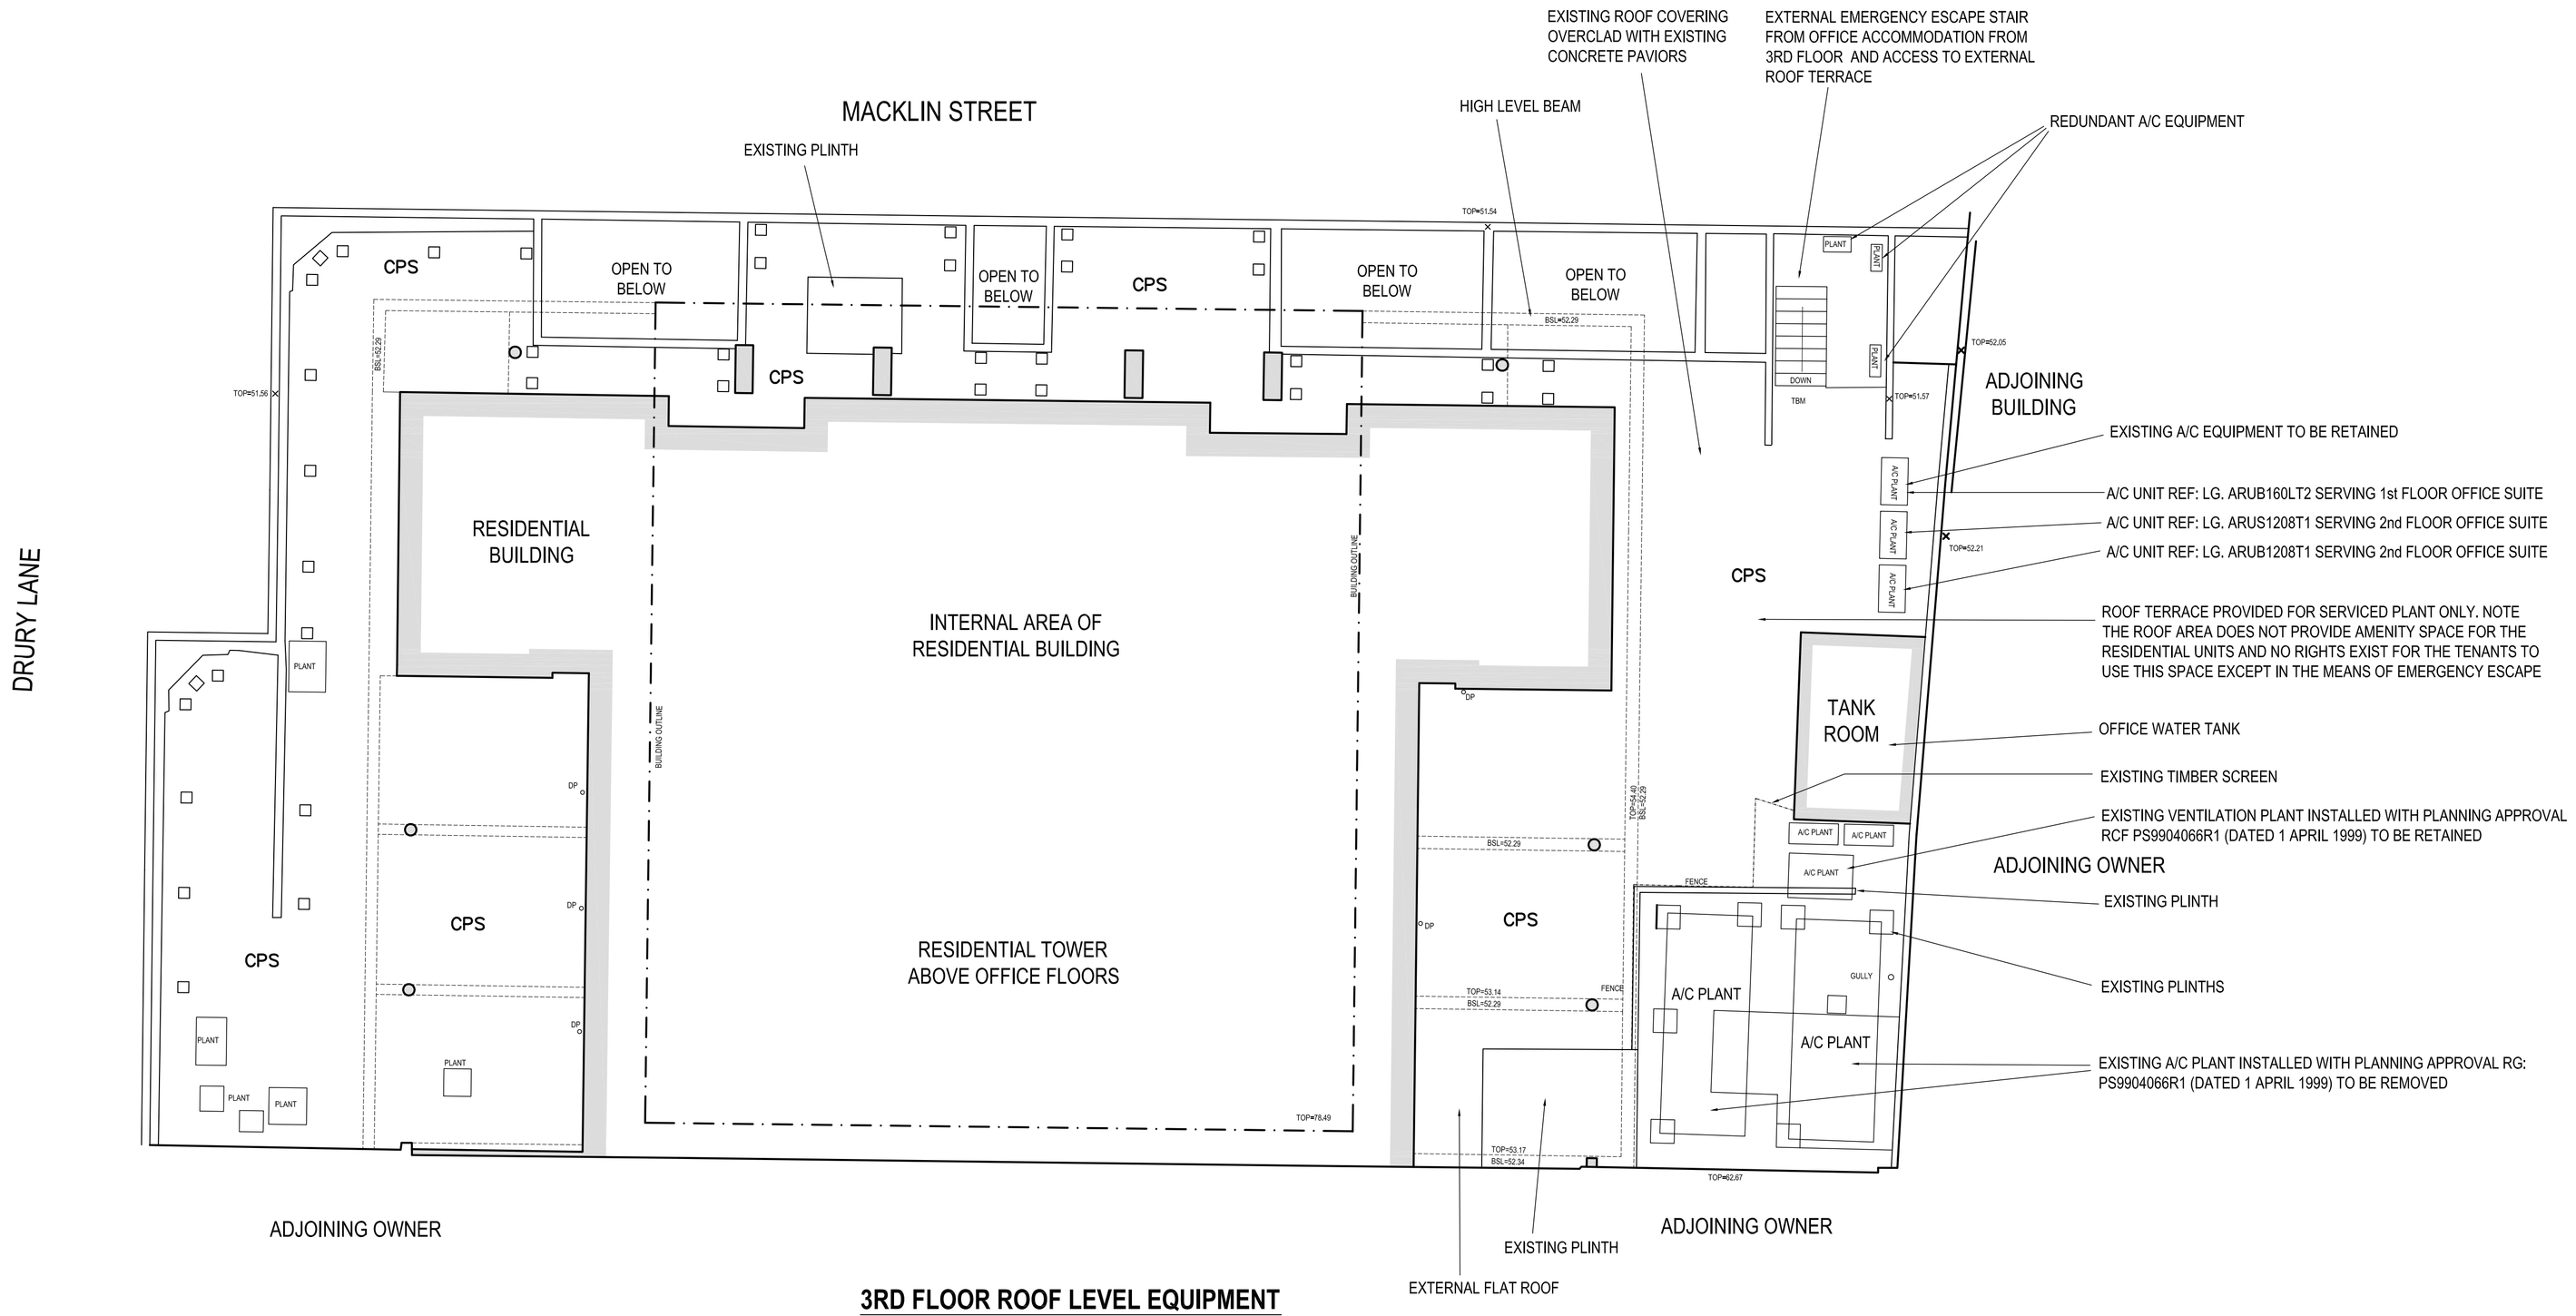

3RD FLOOR ROOF LEVEL EQUIPMENT

.	.	.

revisions

PLANNING ISSUE

MARGIN FINANCE

Kirkman House
12/14 Whitfield Street, London W1T 2RF
Tel: 020 7696 6833

Threeways House
36 George Street, Oxford OX1 2BJ
Tel: 01865 260 600

e-mail: info@tmd-surveyors.co.uk
www.tmd-surveyors.co.uk

tmd
chartered surveyors and project managers

Project

AC UNITS
NEW LONDON HOUSE
172 DRURY LANE, LONDON WC2B 5QR

Drawing:

EXISTING
THIRD FLOOR ROOF PLAN

Scale:	Date:	Drawn By:	Checked By:
1:100@ A1	29.10.2010	NP	RQ

Job No.	Drg No.	Rev'n
605110	EX-01 A1	.