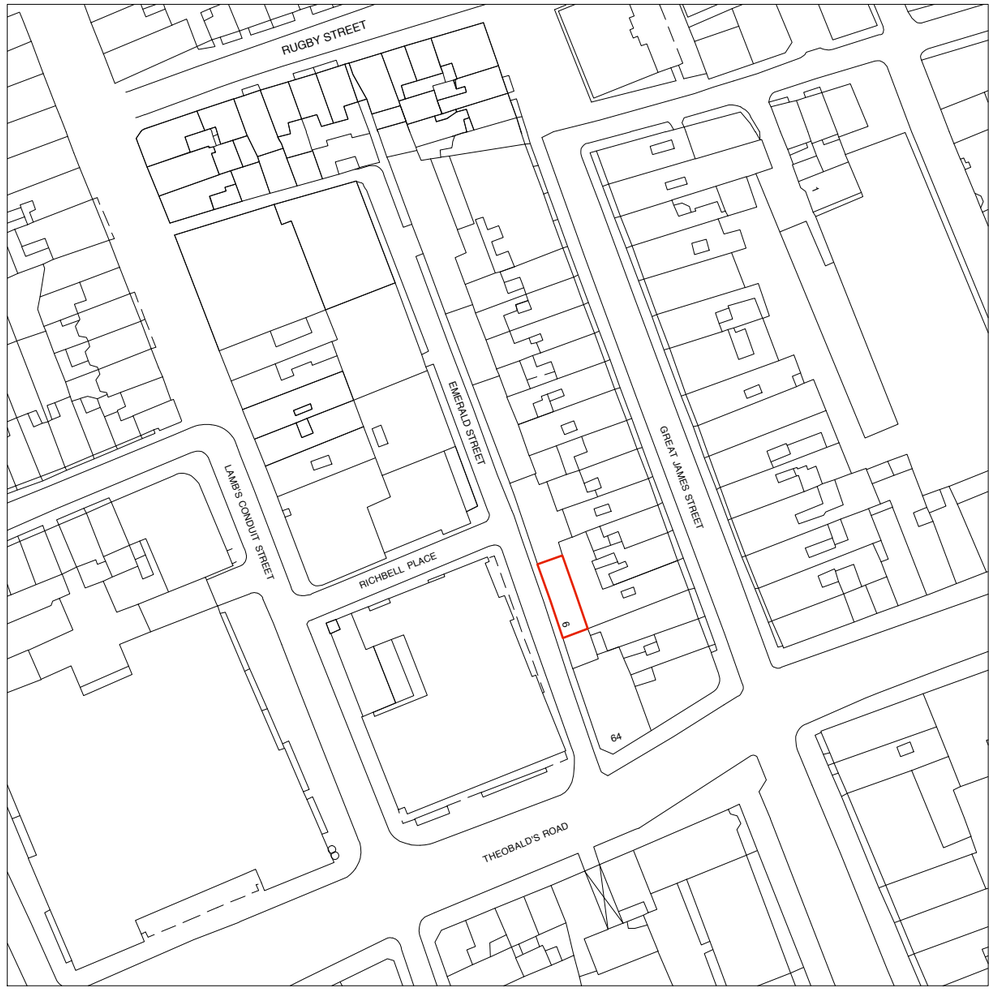

Do not scale drawings

All dimensions are in millimetres unless stated otherwise

Use figured dimensions only and report any discrepancies in writing to the architect

Red line indicates proposed site

Rev	Description	Drawn	Date
P1	Planning	PB	06.05.11

6-8 Emerald Street

Location Plan
PLANNING
Scale 1:1250 @ A3

May 2011

Draw Nº 180/ E0 | Rev P1

Drawn by CW | Checked by AK | Size A3

HUGH**BROUGHTON**ARCHITECTS

41a Beavor Lane London W6 9BL
T 020 8735 9959 F 020 8563 3891 E info@hbarchitects.co.uk