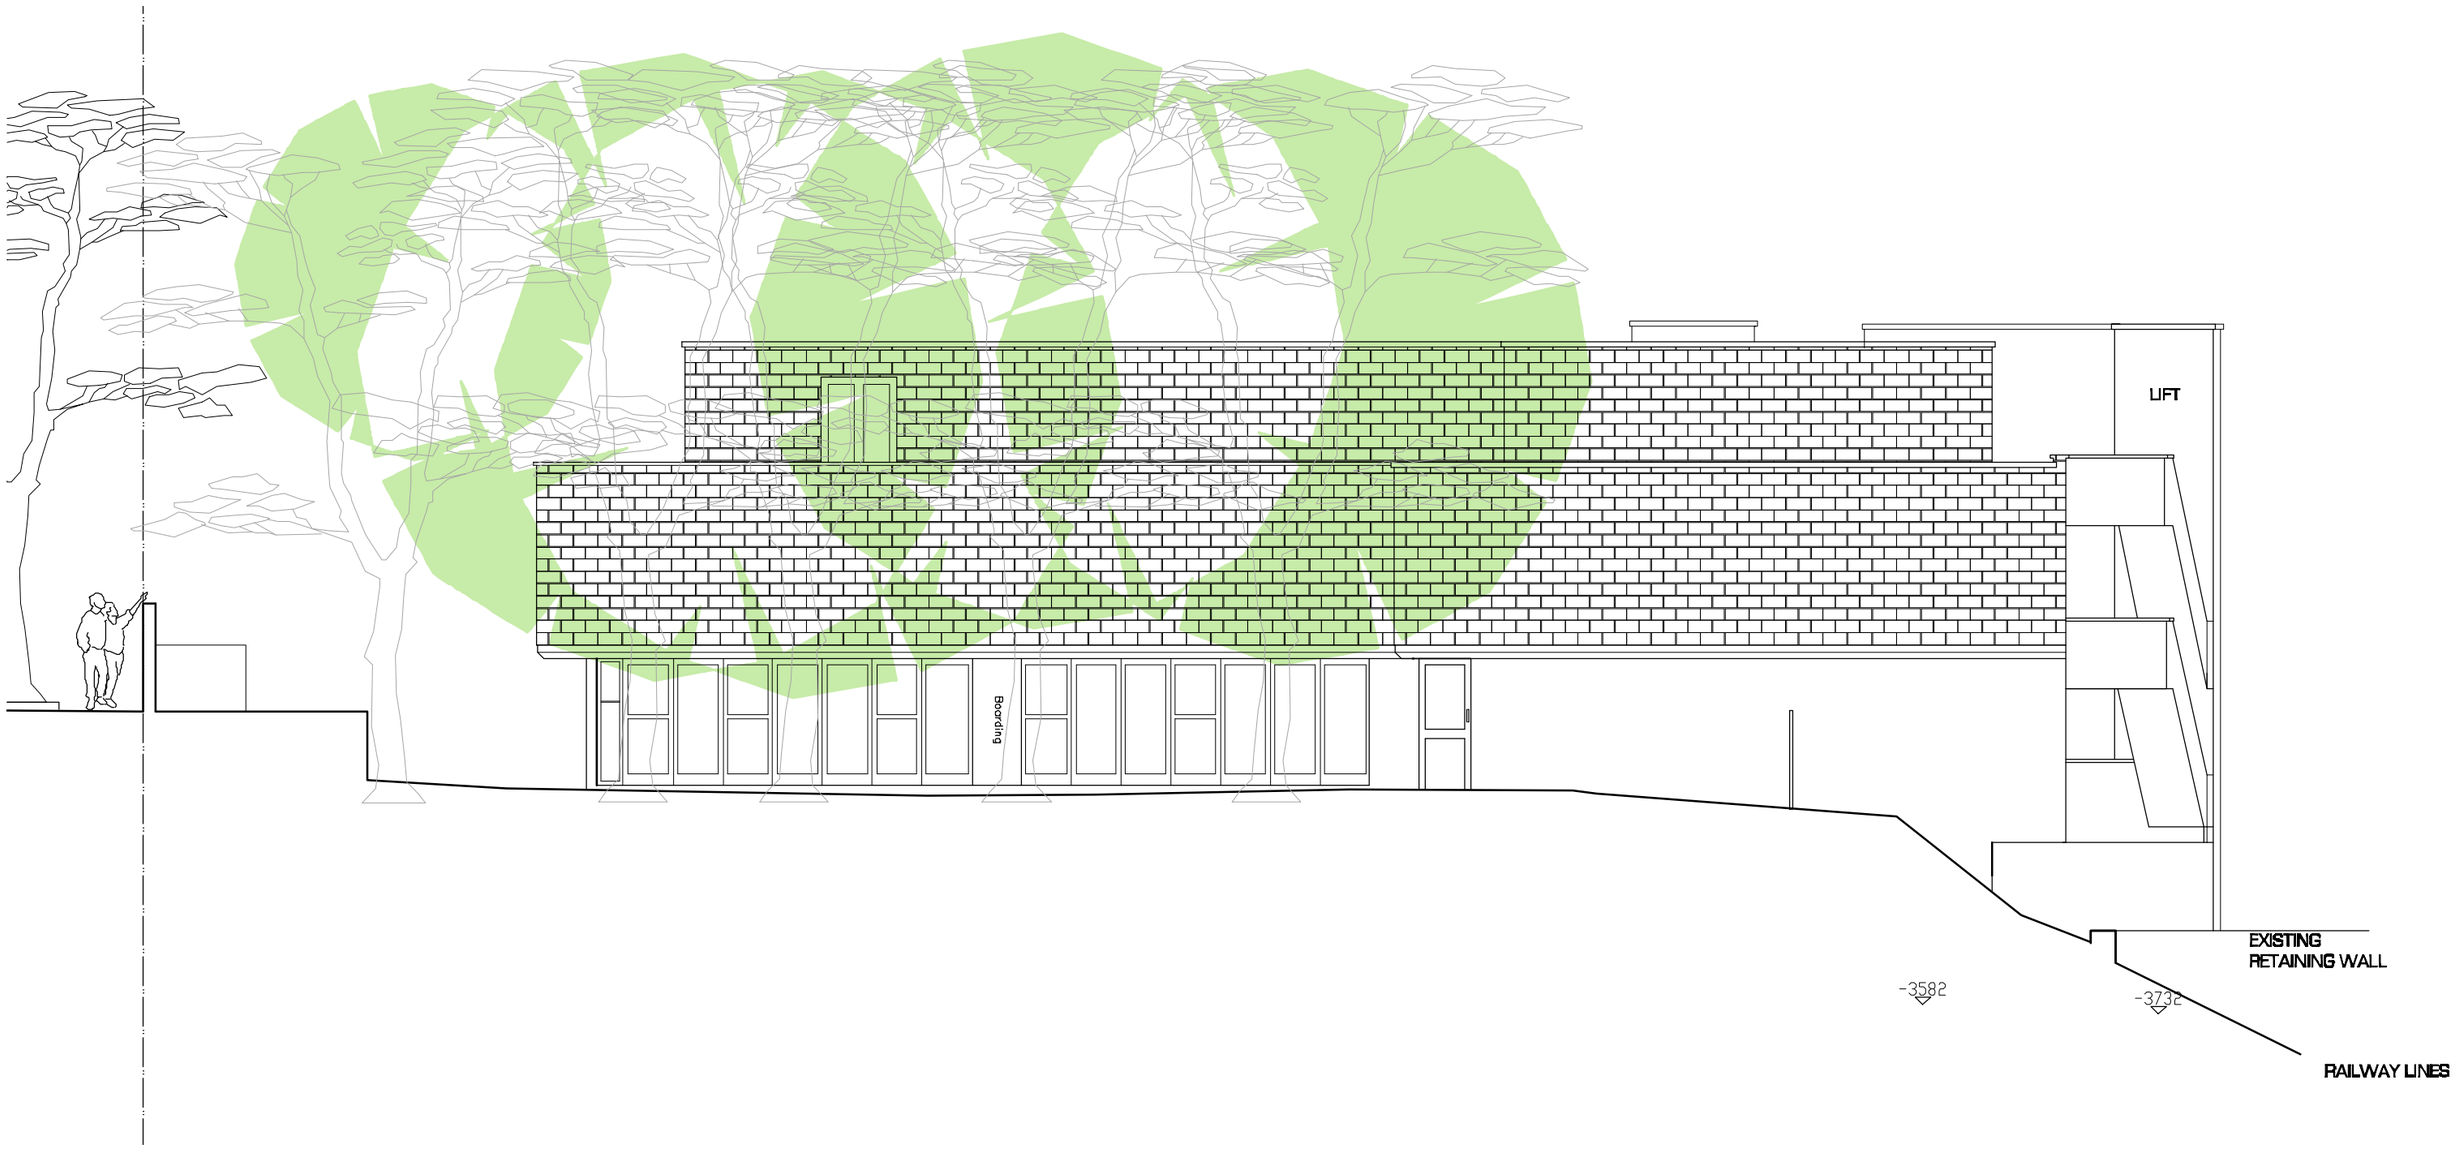

A3 SHEET

General Notes:

Report all errors, omissions and discrepancies.

Verify all dimensions on site before commencing any work on site or preparing any shop drawings.

All materials, components and workmanship are to comply with the relevant British Standarts, Codes of Practice and appropriate manufacturers' recommendations that from time to time shall apply.

this drawing and design remains the property of SIAW and may not be reproduced in any way without prior consent.

Rev	Date	Initials	REVISION

NOTES

PROJECT
LAND ADJACENT TO
9 LANGTRY WALK
LONDON NW8 0DU

CLIENT
ADMINLAND

ZONE A	DISCIPLINE ARCHITECTURE		STATUS PLANNING
LEVEL A	DRAWING NUMBER A-LW10-SE02		REVISION
CAD FILE		XREF FILE	
JOB NO.		CI/SfB	
DRAWING TITLE	SIDE ELEVATION		
SCALE 1:100	DATE JUNE10	DRAWN TL	CHECKED HB

S. ILAN ARCHITECTURAL WORKSHOP

Winston House, Suite 332, 2 Dollis Park, London, N3 1HF

T. 020 8346 0628 F. 020 8346 0635 E. info@siaw.co.uk

PROJECT TITLE 9 LANGTRY WALK