A

APPROVED (PROPOSED)

RECEIVED 19 APR 2011

P/1 50 202 rev A

Proposed: Section A

27 Little Russell Street
10.07.10

Woollacott Gilmartin Architects
wgarchitects@mac.com
0207 431 9983

A2 prints @ 1:50

Proposed
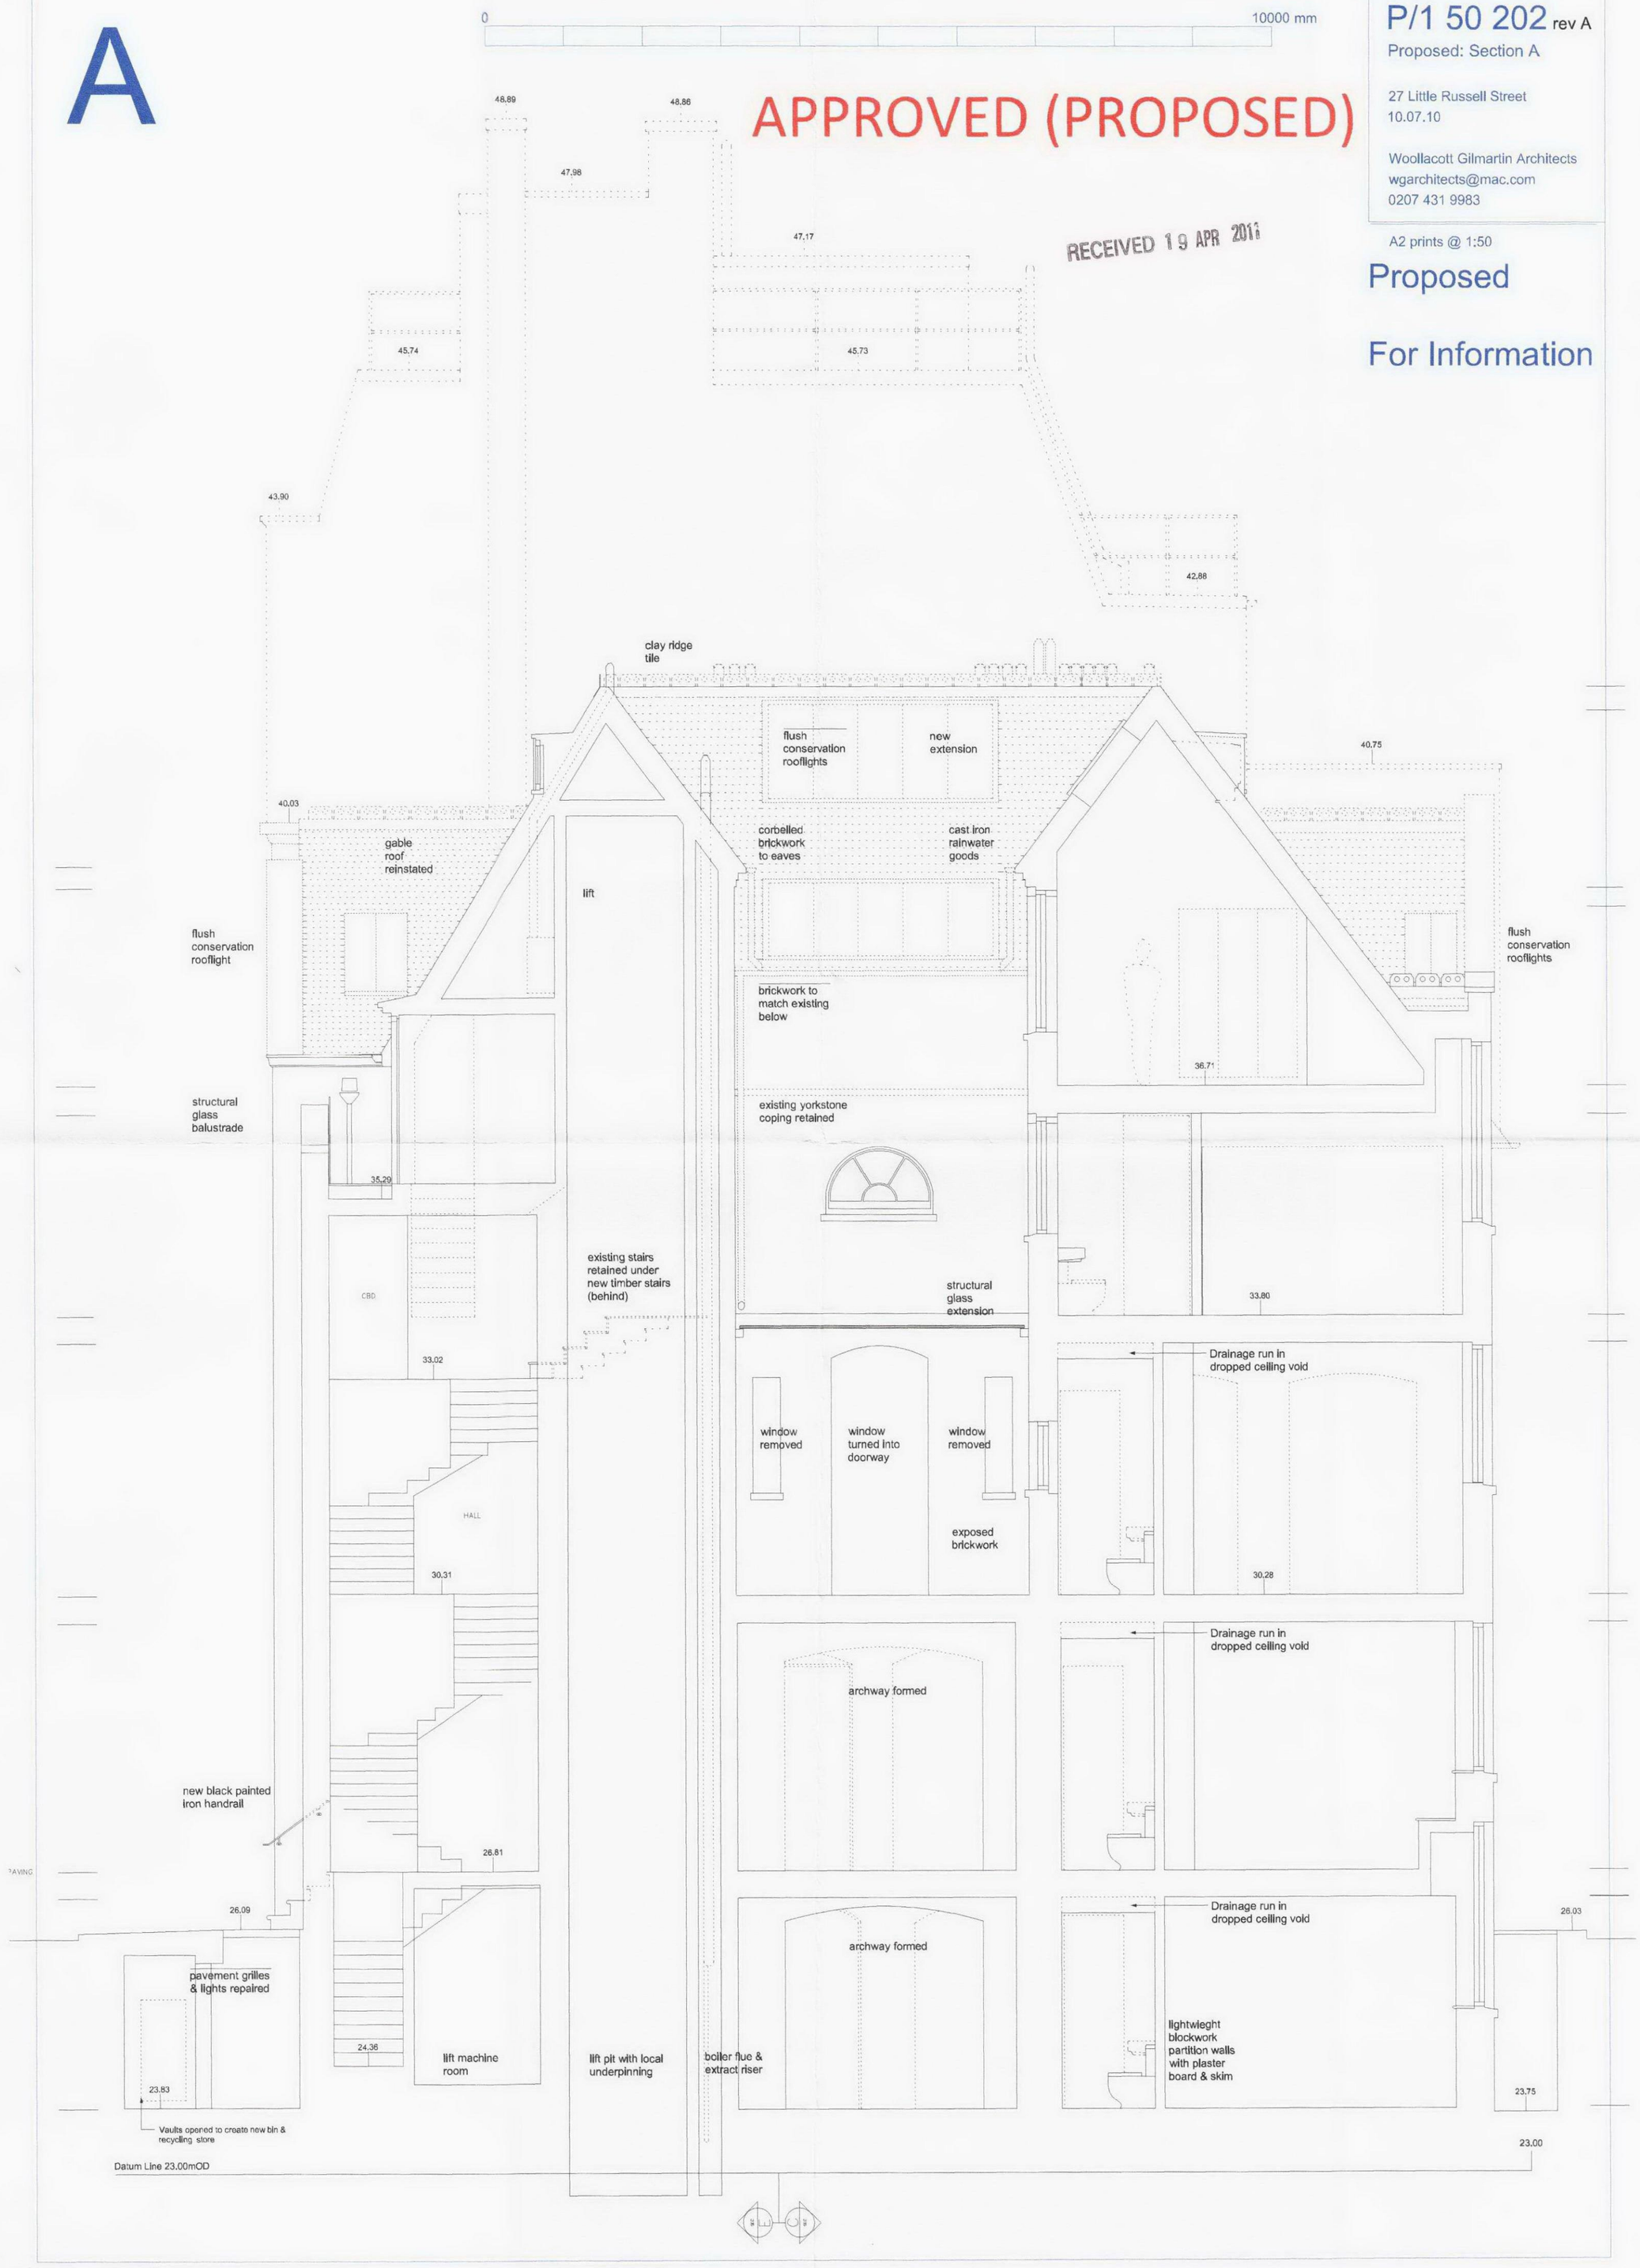
For Information