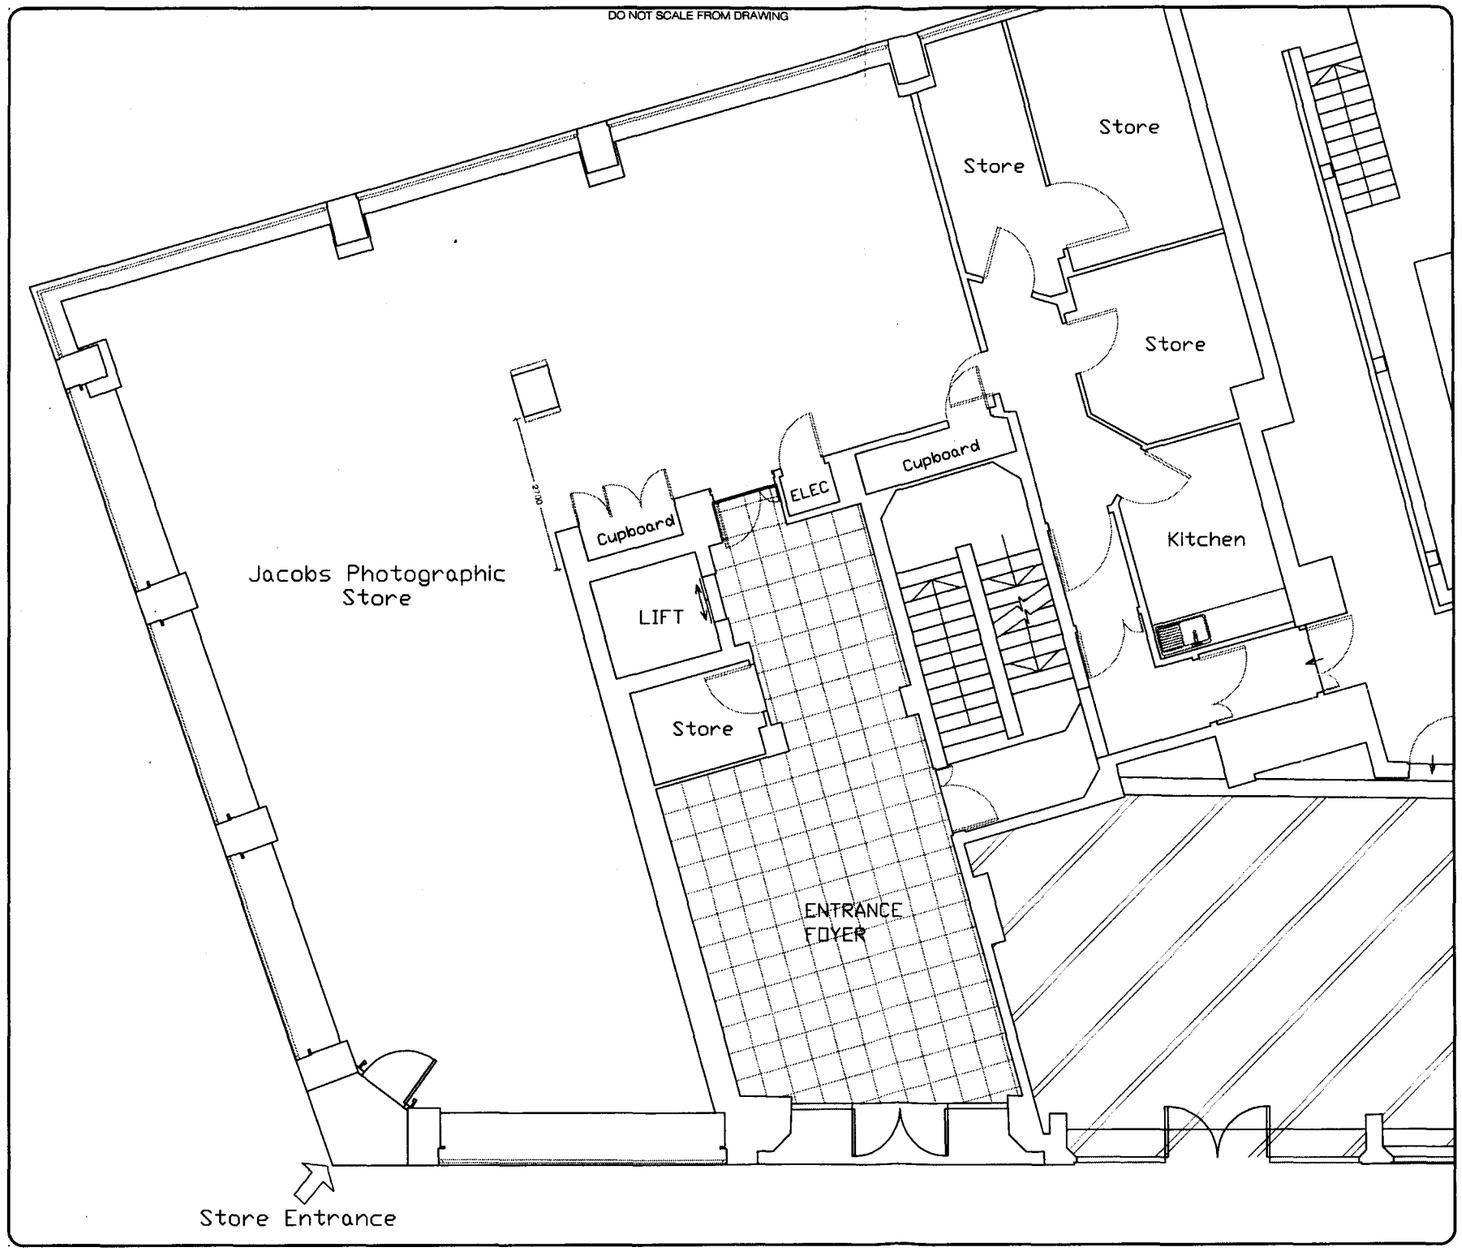

This drawing remains the property of A-Cold Distributors Ltd., incorporating Sifa U.K and may not be copied without prior consent.

Notes:

Revisions:

A-Cold Distributors Limited
10 Great Northern Way
Netherfield
Nottingham
NG4 2HD
Tel: 0115 9404090
Fax: 0115 9404049
Email: enquiries@acold-sifa.co.uk
Web: www.acold-sifa.co.uk

Speciality Refrigeration & Display Equipment
Complete Design & Installation Service
Project Management
Equipment Maintenance

Client:
Jacobs Digital
New Oxford St
London

Drawing:
Existing Layout

Job Ref:	Drwg No.:
0119/10/AC	

Scale:	Drawn by:	Date:
1:75 @A3	MW	31:03:11

3 1 MAR 2011