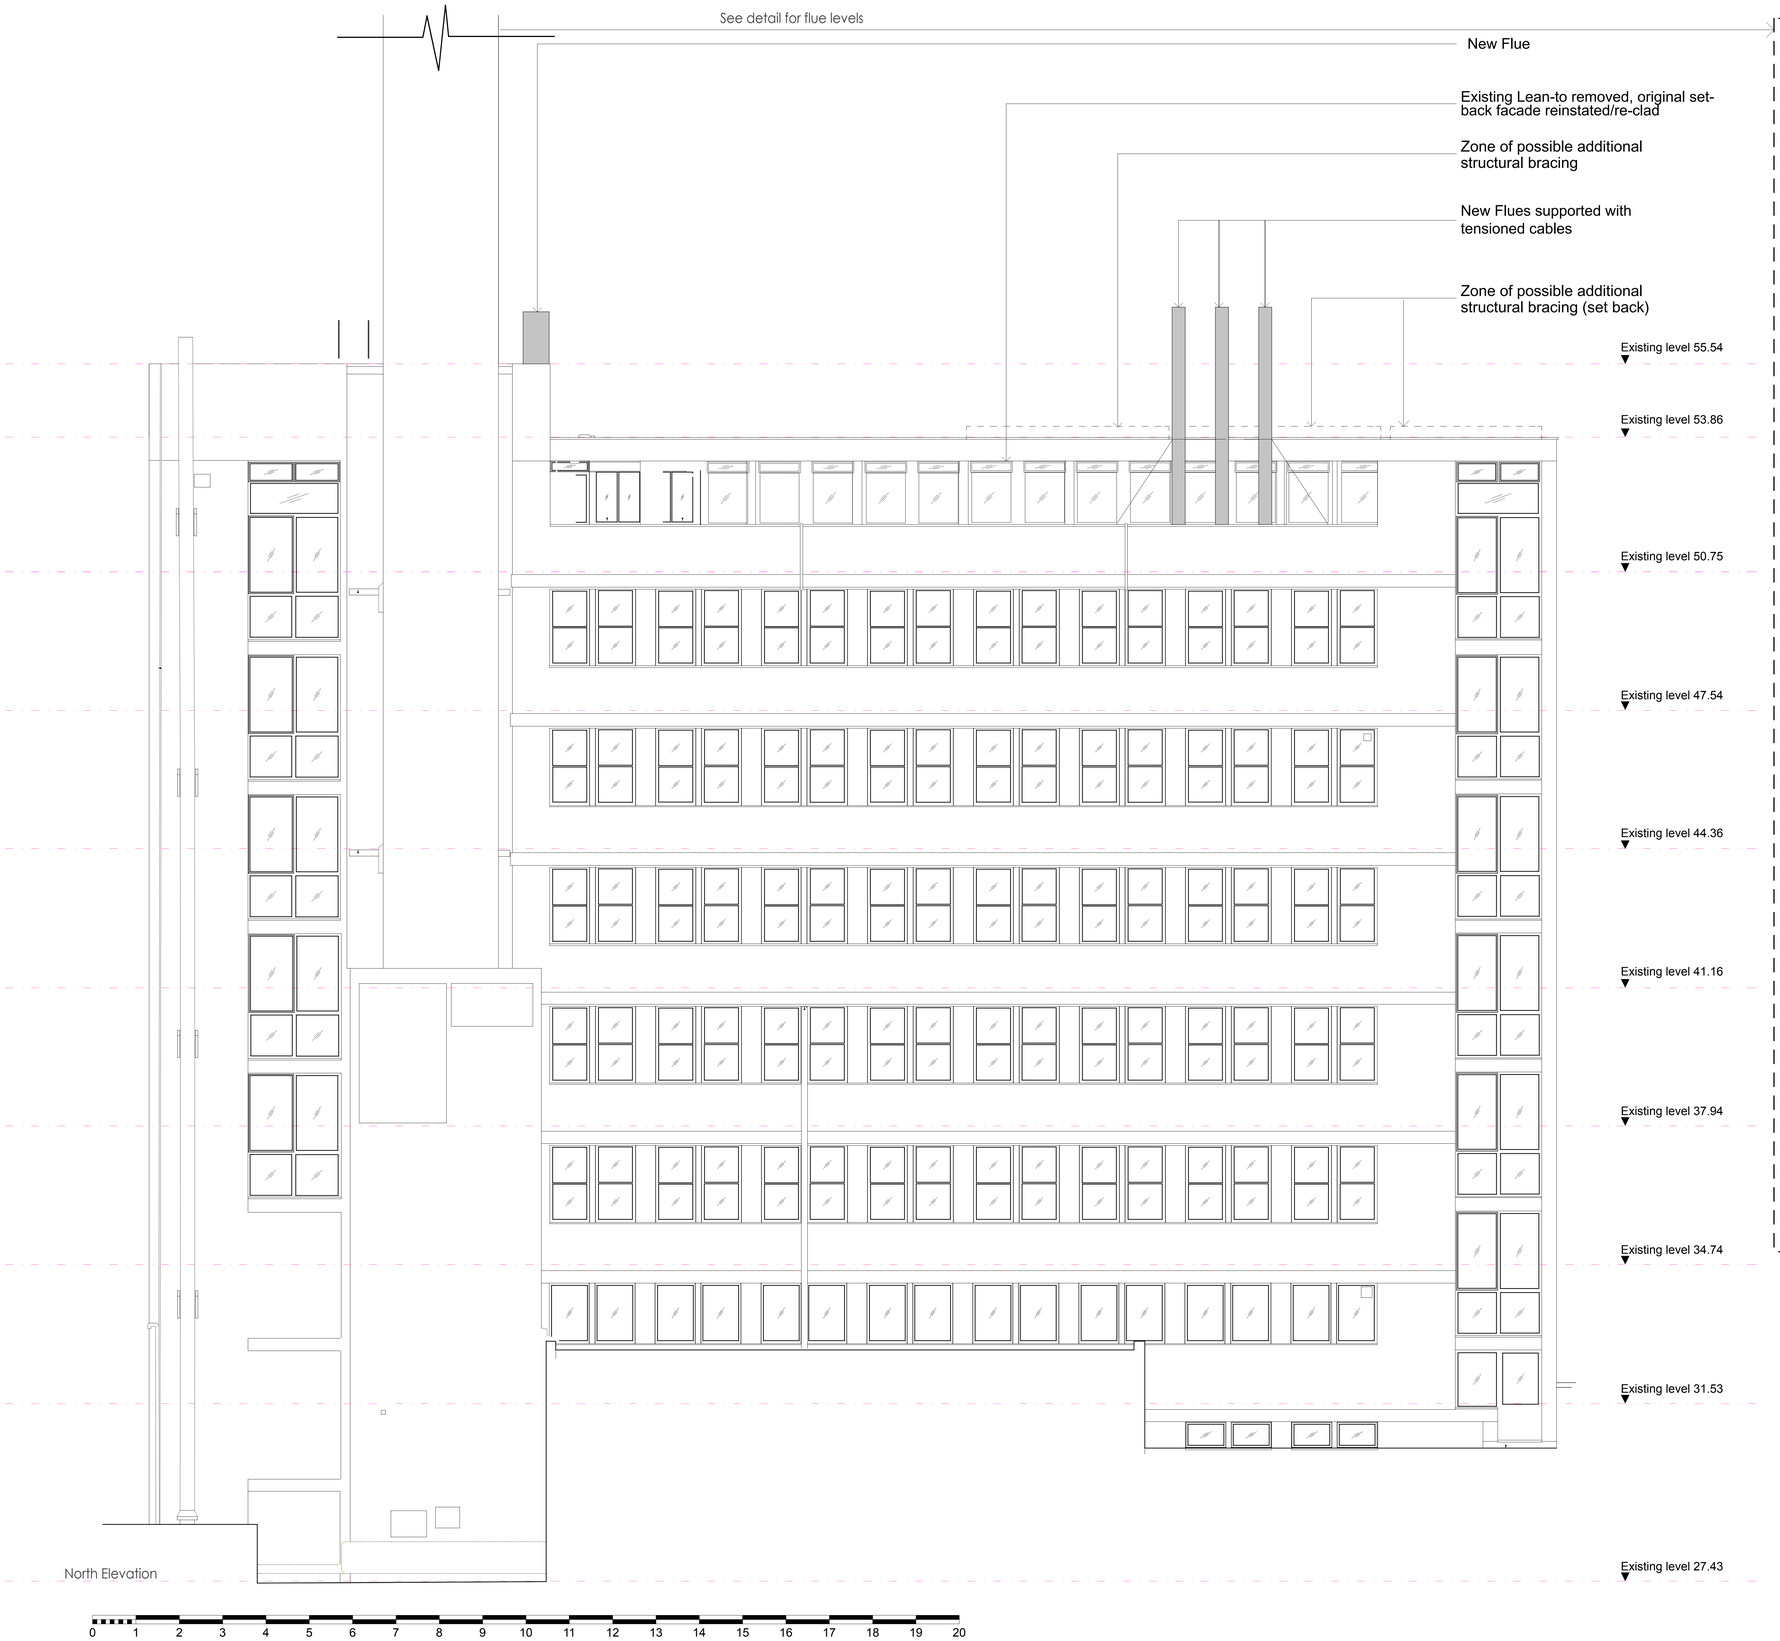

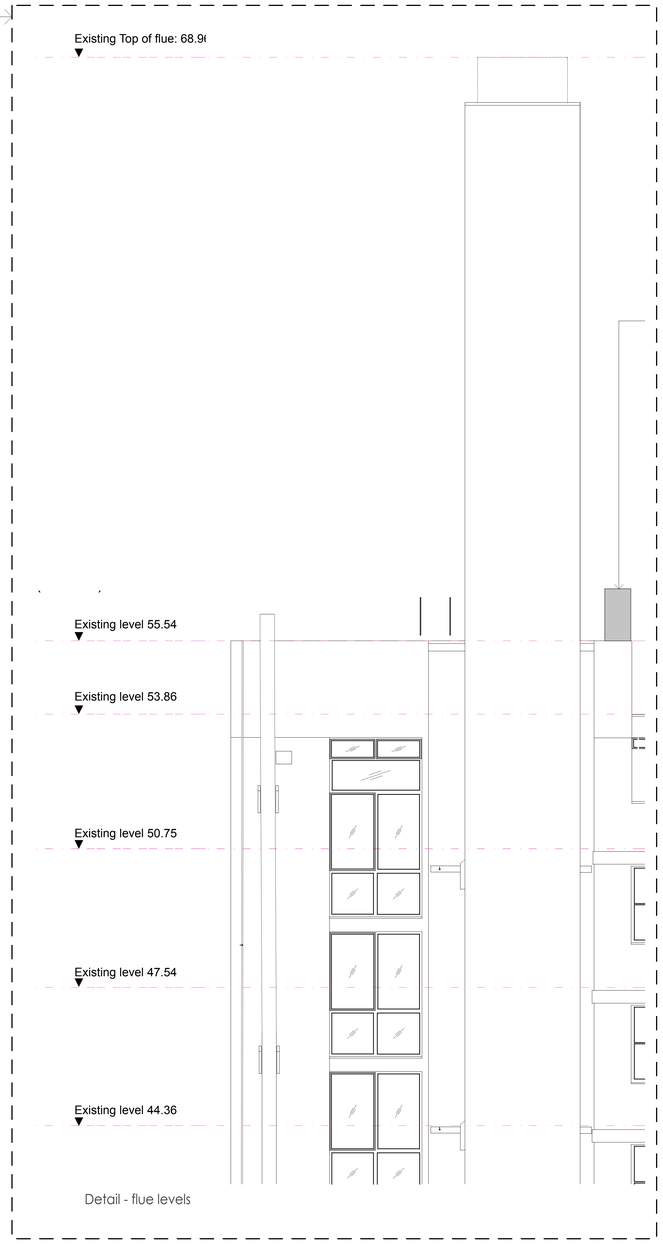

2526 PL(00)37

Proposed Elevations 3 - 1:50@A0

bmj architects

UCLH - Refurbishment of Arthur Stanley House - Tottenham Street, London, W1P 9PG

Boswell Mitchell & Johnstone London Office: 72-82 Roseberry Avenue, London, EC1R 4RW Tel: 020 7833 9974 Fax: 020 7833 8255