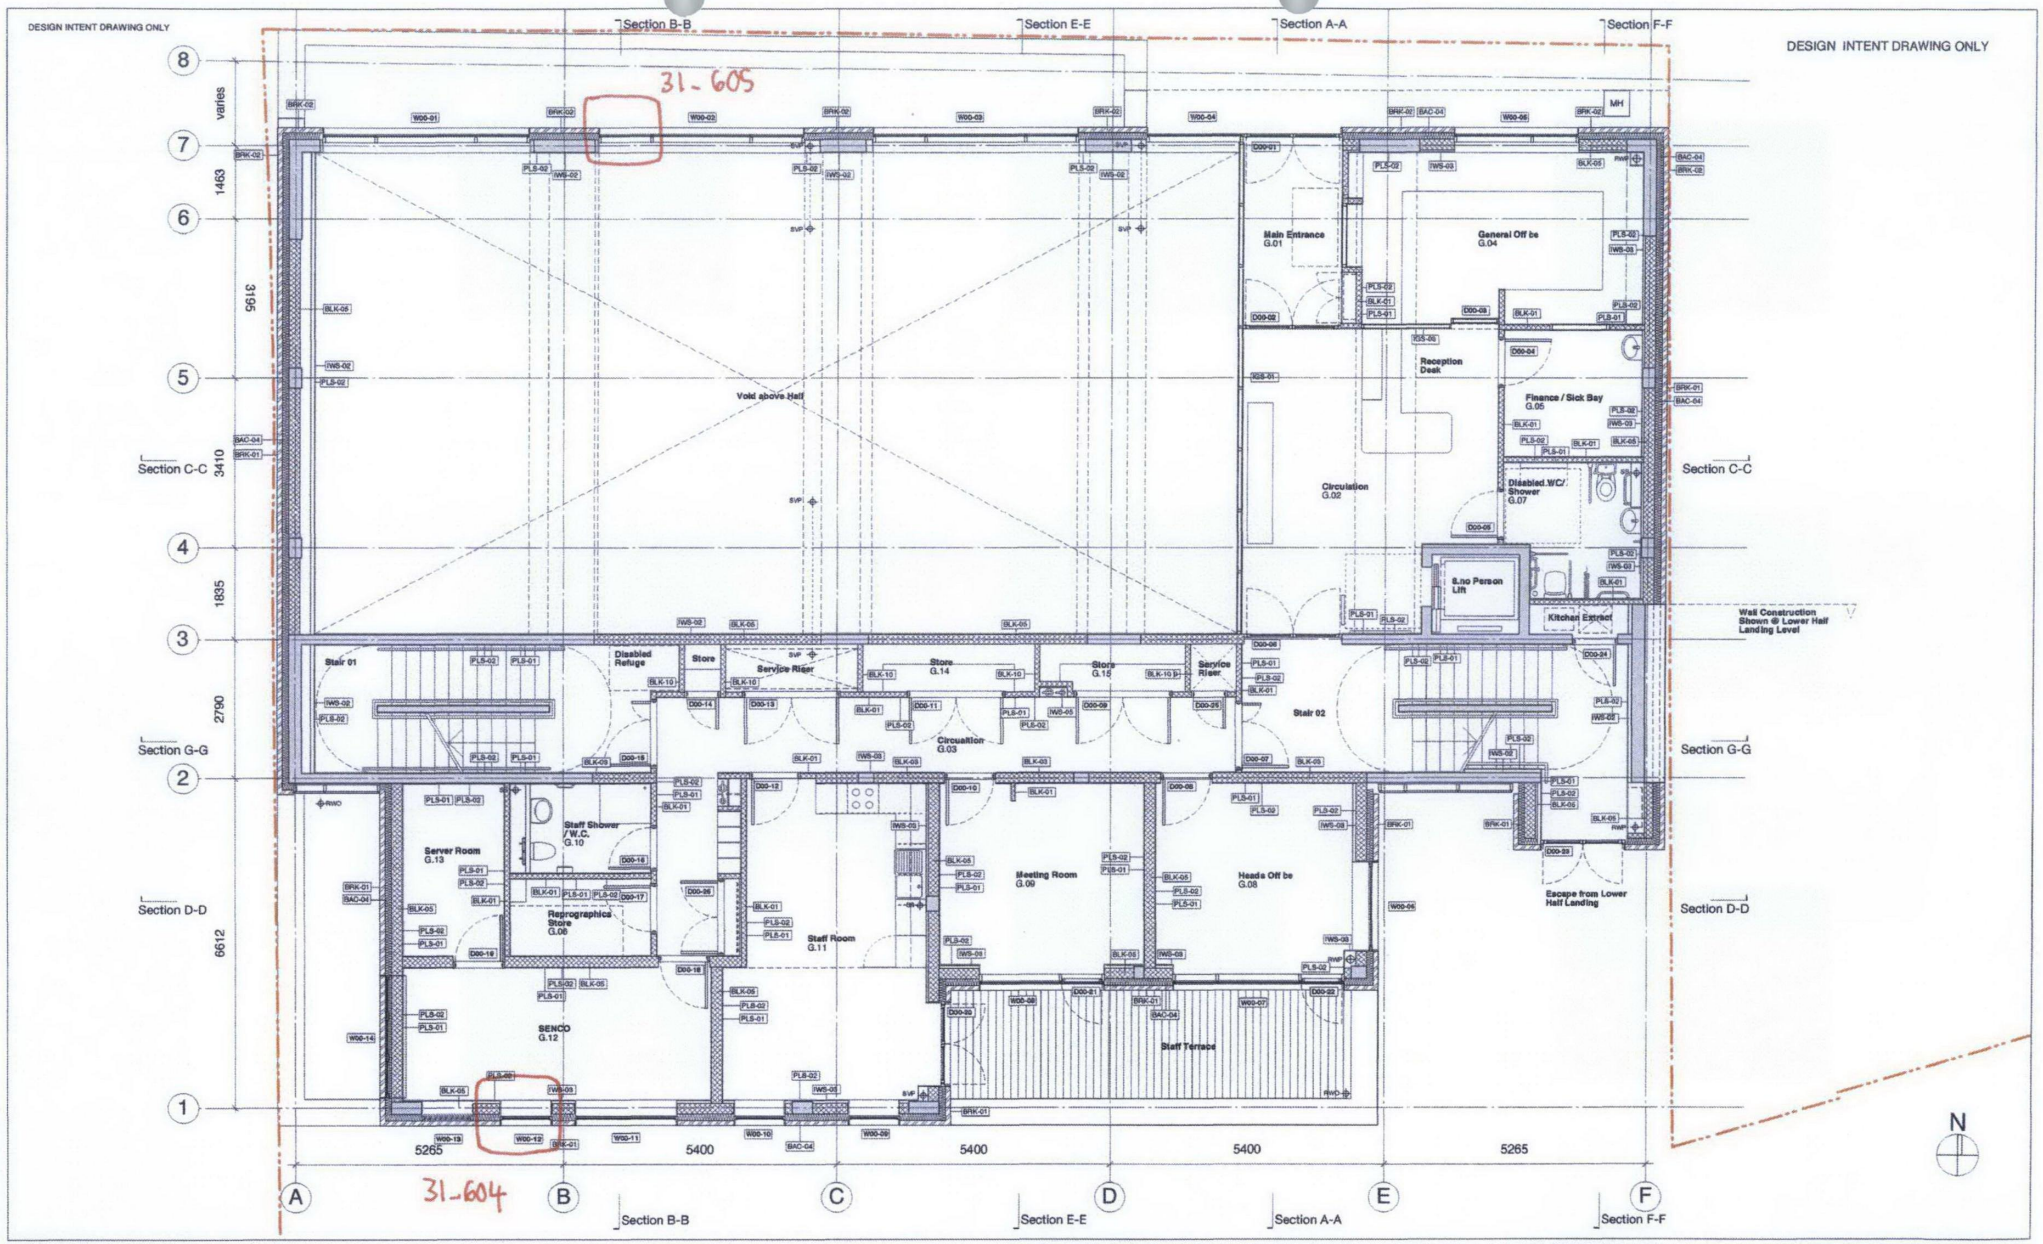

Revisions

Rev	Date	Comment	Initial
A	11.06.10	Revised structural layout and setting out	NP
B	02.07.10	Information Issue 01	CL
C	11.08.10	Revised RWP locations and staircores	JM
D	10.09.10	Contractor Issue 05	JM
E	24.09.10	Window and Door Numbers Added	JM
F	28.09.10	Drainage Layout Updated	JM
G	20.10.10	Consultant Issue	JM
H	29.10.10	Employer's Requirements	JM

Copyright Hawkins\Brown Architects

No implied license exists. This drawing should not be used to calculate areas for the purposes of valuation. Do not scale this drawing. All dimensions to be checked on site by the contractor and such dimensions to be their responsibility. All work must comply with relevant British Standards and Building Regulations requirements. Drawing errors and omissions to be reported to the architect.

Scale at A1 (A3)	Date
1:50 (1:100)	May 2010
Job Number	**Status**
1182	Contract
Drawn by	**Checked by**
NP	CL

Project
Emmanuel C of E School
Mill Lane
NW6 1NA

Drawing
152- 158 Mill Lane
General Arrangement Plan
Ground Floor

Hawkins\Brown
60 Bastwick Street
London EC1V 3TN
020 7336 8030t
020 7336 8851f
mail@hawkinsbrown.co.uk
www.hawkinsbrown.co.uk

Drawing No. 1182_DWG_00_202
Rev H