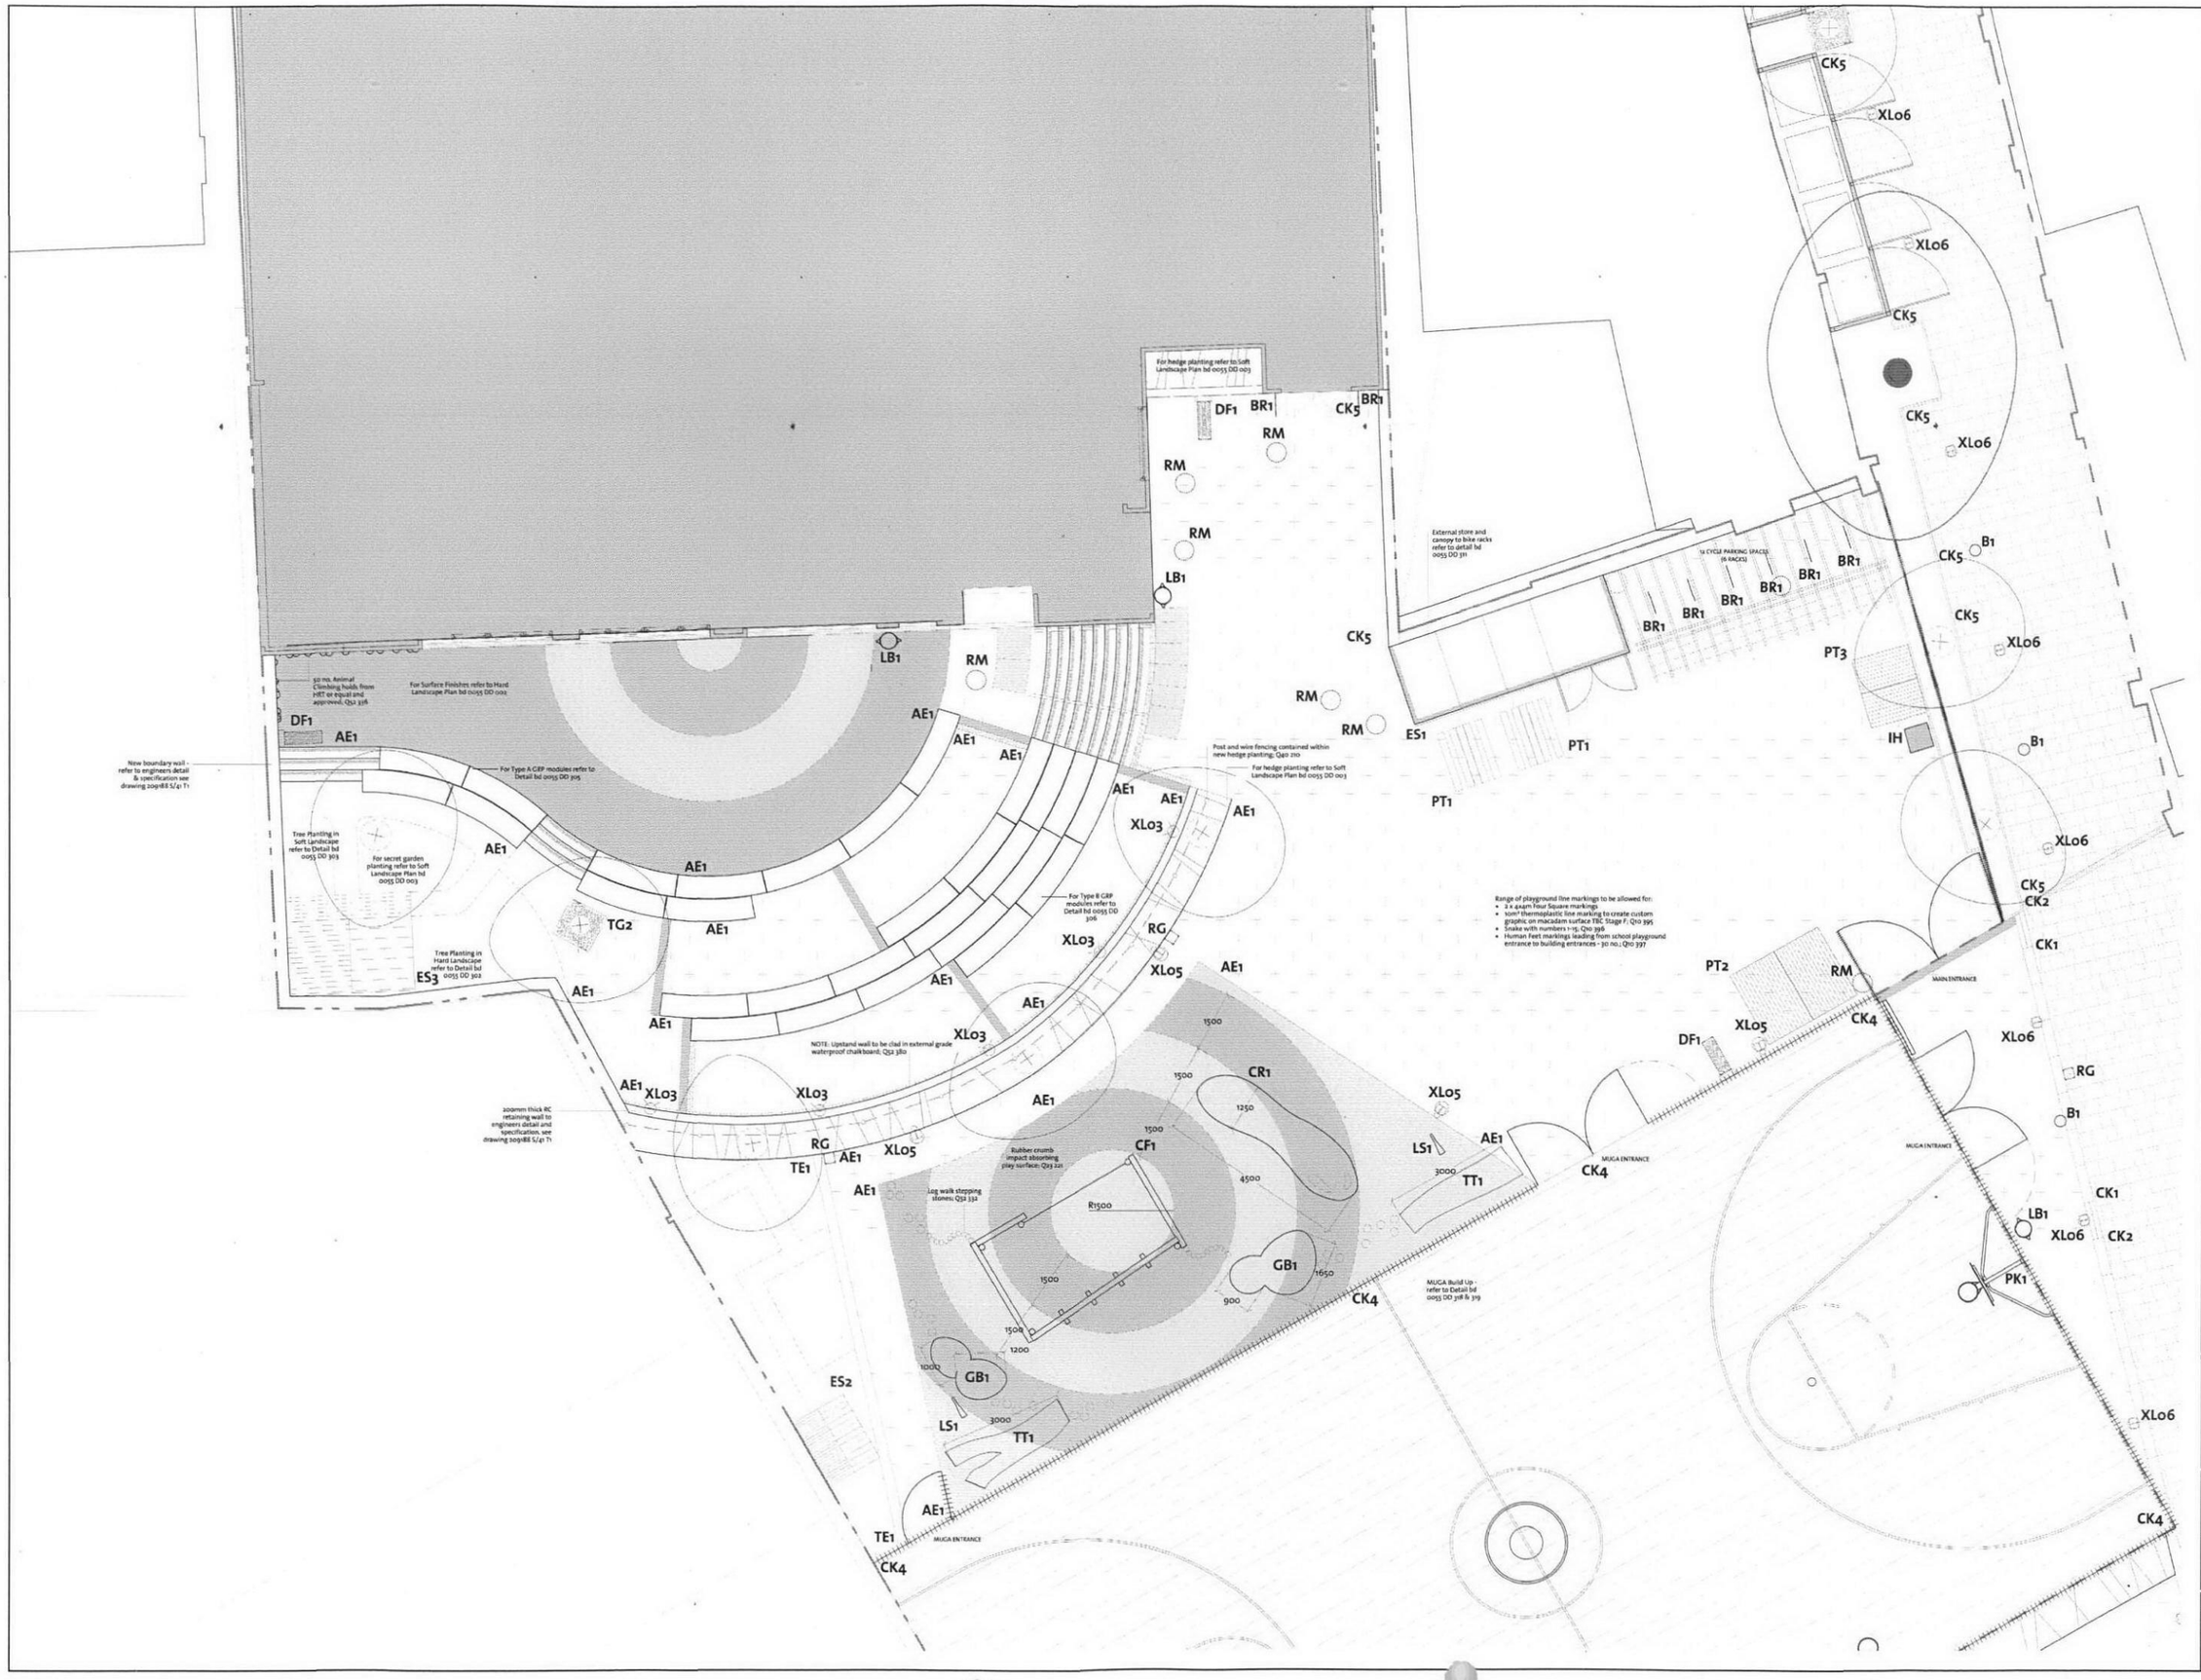

GENERAL NOTES:

1. ALL DIMENSIONS AND LEVELS SHALL BE CHECKED ON SITE PRIOR TO CONSTRUCTION WORK COMMENCING.
2. ALL LANDSCAPE DRAWINGS TO BE READ IN CONJUNCTION WITH ALL RELEVANT ENGINEER'S AND ARCHITECT'S DRAWINGS AND SPECIFICATIONS.
3. ALL DRAWINGS TO BE READ IN CONJUNCTION WITH THE LANDSCAPE SPECIFICATION.
4. ANY DISCREPANCY CONCERNING THE DRAWINGS SHOULD BE REFERRED TO THE CA IMMEDIATELY.
5. ALL DIMENSIONS IN MILLIMETRES UNLESS NOTED OTHERWISE
6. ALL LEVELS IN METRES.
7. DO NOT SCALE OFF THIS DRAWING.
8. EXISTING SERVICE ALIGNMENTS SHALL BE CHECKED ON SITE BY THE CONTRACTOR PRIOR TO CONSTRUCTION WORK COMMENCING.

HARDWORKS - FURNITURE & FENCING

PT1:
150mm long x 150mm wide x 645mm height 'Alphabet' timber picnic table in european Oak by Breaxp (or equal & approved). Q50 210.
Supplier: Breaxp T: 01782 564 411.

PT2:
150mm wide x 2450mm long x 2100mm height Big Play House by Timberplay (or equal & approved). Q52 331.
Supplier: Timberplay T: 01845 458 9118.

PT3:
150mm wide x 1750mm long x 1500mm high Small Play House by Timberplay (or equal & approved). Q52 330
Supplier: Timberplay T: 01845 458 9118.

ES1: External Equipment Store
2000mm wide x 3500mm long x 3m height external equipment store. Q50 212. Refer to Detail bd 0055 DD 311.
Supplier: Bespoke structure to contractors detail.

ES2: Gardening Equipment Store
1.75m wide x 1.15m deep x 2.1m height gardening equipment store; Q50 213.
Supplier: Contractors choice

ES3: Pavilion Style Playhouse
3.04m wide x 1.82m deep x 2.75m height with 800mm veranda; Q50 214.
Supplier: The Playhouse Company T: 01958 708103

Canopy Cover to Bike Racks with trellis:
6m long x 2m wide panels of polycarbonate material supported by timber. Refer to Detail bd 0055 DD 311.
Supplier: TBC

HARDWORKS - PLAY EQUIPMENT

CF1: Climbing Frame
4.52m long x 1.8m wide x 2.5m height Scramble Net (Steel cored rope), Rope Ladder, Chain Walk, Swinging Steps and Log Climber; Q52 330. Product ref: PF (P)
Supplier: Playdale T: 01482 878666

CR1: Climbing Rock
4.5m long x 1.25m wide x 2.5m height climbing rock formed from sprayed concrete over mould with rubber crumb-over skin; Q52 335.
To contractors detail design.

GB1: Granite Boulders
Various height natural granite boulders for climbing and play to soft play area; Q52 450.
Supplier: Cornish Landscaping Granite T: 01579 383 829

LS1: Loud Speaker
1.2m height loudspeaker by Playdale or equal & approved; Q52 336. Two speaking and listening posts with underground tube link.
Supplier: Playdale T: 01579 383 829

TT1: Reused Tree Trunk Seating
Tree trunk seating for watching MUGA games and play. Reuse of felled tree T51 from 468 Lane. Supplier: Playdale T: 01579 383 829

NOTE: For surface finishes refer to Hard Landscape Layout Plan bd 0055 DD 002

Rev	Date	Description	Drawn	Ch'd
00	29/10/2010	Employers Requirements Issue	LB	RB

b:d landscape architecture urban design

b:d landscape architects ltd
Sun Street
Finsbury Park
London N1 1NX
t: 0845 165 7171
e: info@bdlandarch.com
w: www.bdlandarch.com

CLIENT
London Diocesan Board for Schools, London Borough of Camden & Emmanuel C of E Primary School

PROJECT
Emmanuel C of E School
Mill Lane

TITLE
School Playground Equipment Layout Plan

Status:	Drawn:	Checked:
Stage E	LB	RB
Scale: 1:50 @ A1	Date: 20.10.2010	Approved: RB

Drawing & Revision Number:
bd 0055 DD 012 R00