REVISIONS

Rev.		Date	By
A	GROUND FLOOR BALUSTRADING AMENDED TO MATCH UPPER FLOOR BALUSTRADE AS PER DISCUSSIONS WITH CAMDEN COUNCIL	JAN '11	CT

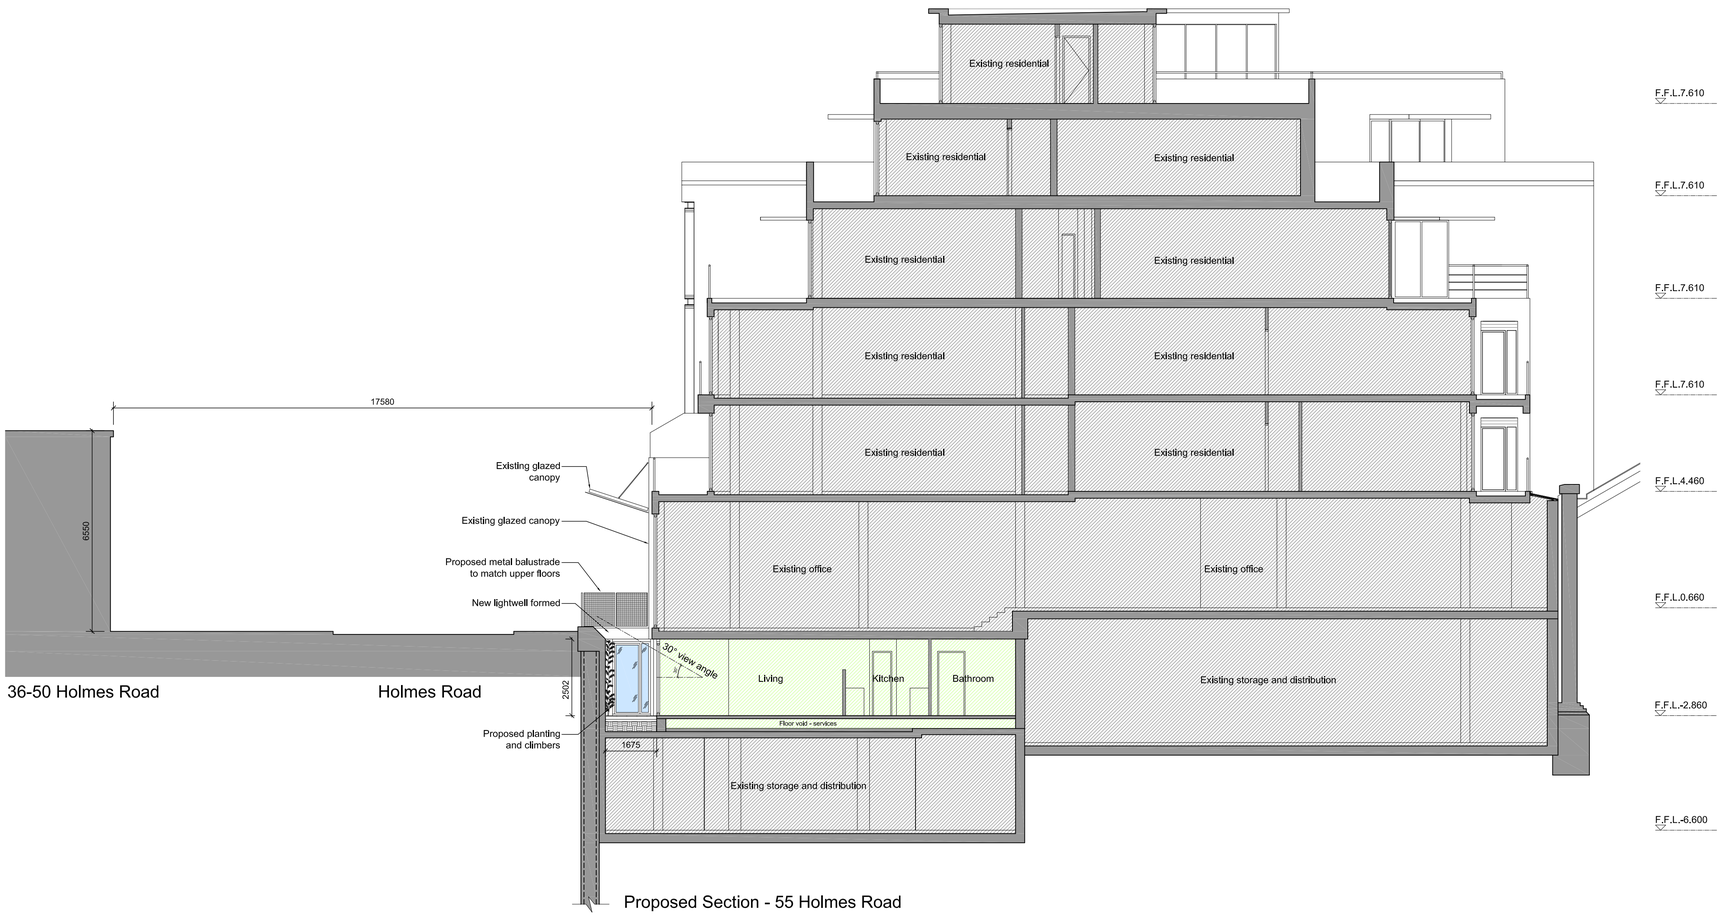

Proposed Section - 55 Holmes Road

KEY

PROPOSED RESIDENTIAL UNIT

EXISTING

0 1 2 3 4 5 10m 20m

PLANNING APPLICATION

ALL DIMENSIONS TO BE CHECKED ON SITE
WORK TO FIGURED DIMENSIONS ONLY
REPORT DISCREPANCIES TO THE ARCHITECT
AT ONCE BEFORE PROCEEDING

Contemporary Design Solutions

46 Great Marlborough Street
London
W1F 7JW
Telephone: 020 7494 9000 Fax: 020 7494 4944

Client

KENTISH TOWN DEVELOPMENTS

Project Title

55 HOLMES ROAD
PROPOSED UPPER BASEMENT
RESIDENTIAL FLATS

Drawing Title

PROPOSED GA SECTION AA

Scale	1: 100@A1-1:200@A3	Date	AUG '10
Drawn	CT	Checked	DL
Drawing No.		Rev.	
A(GA)P300			A

CAD plot date: 14 Jan 2011 - 11:25am

F:\Dyar-Hallmark\P-Hallmark Projects\100910 - 55 Holmes Road Basement Flats\DESIGN\CAD\01 Planning\Sheets\A(GA)P300.dwg > layout Layout1