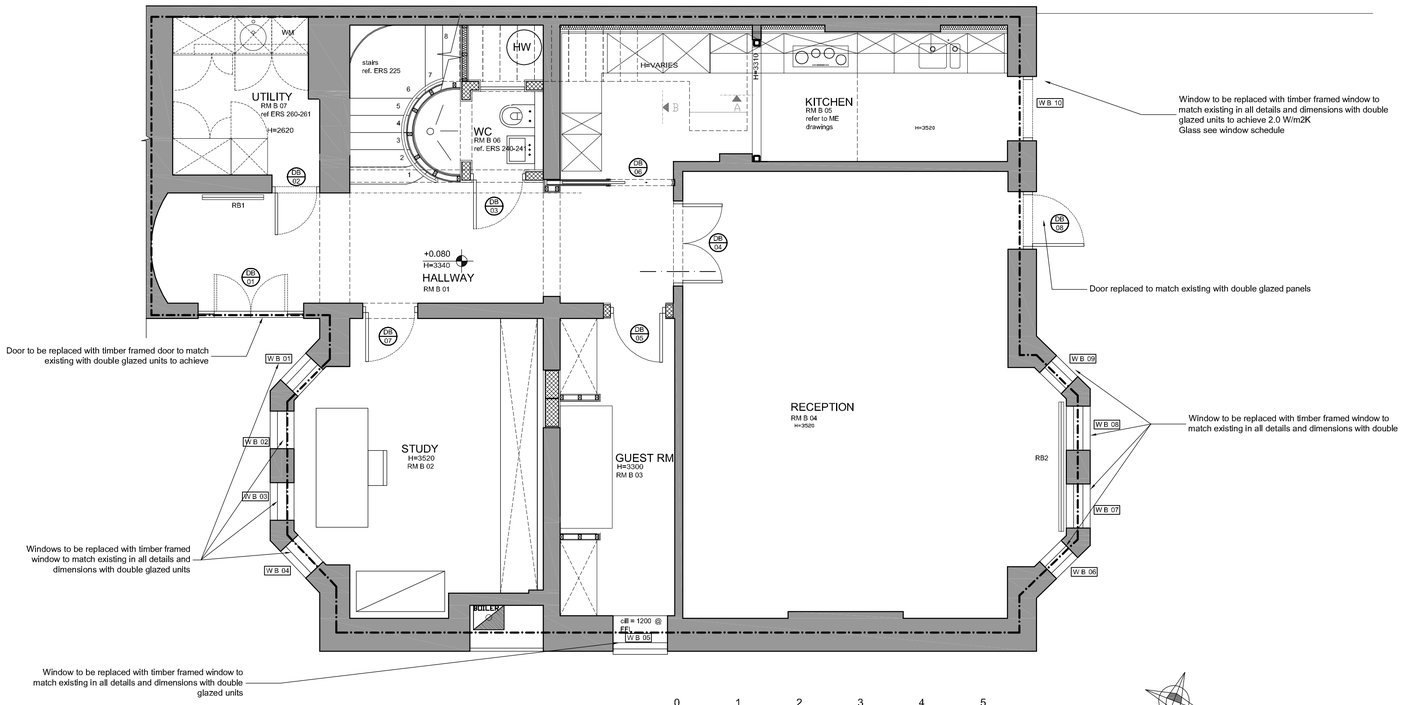

BASEMENT FLOOR PLAN

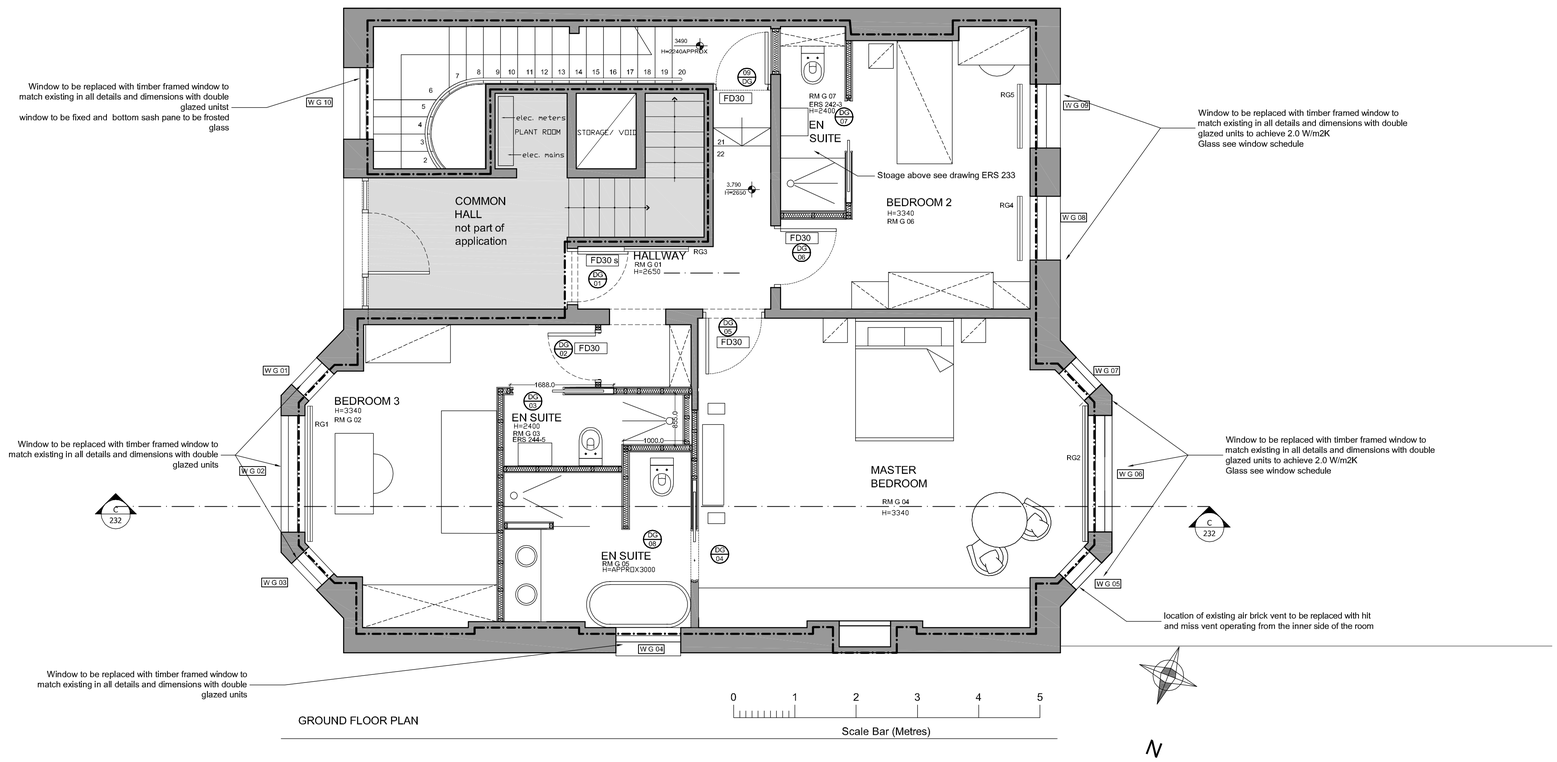

GROUND FLOOR PLAN

Note

[redacted] Use figured dimensions only. All dimensions are to be checked on site and any discrepancies, errors or omissions are to be reported to the architect prior to commencement of works.

- PROPOSED WORKING AREA
- Communal areas not part of the works not part of the application
- Existing wall
- Proposed solid infill
- Stud partition with insulation
- Stud partition without insulation

Subject to detailed dimensional survey -Please note these drawings are based on existing drawings prepared by others. BB Partnership cannot be held responsible for any discrepancies and/or inaccuracy that may arise

ALL DIMENSIONS APPROXIMATE

SCHEME DESIGN SUBJECT TO STRUCTURAL ENGINEER /SERVICES ENGINEER, & BUILDING CONTROL COMMENT

Planning

BB PARTNERSHIP LTD
CHARTERED ARCHITECTS
THE TRAFALGAR , 17 REMINGTON STREET , LONDON N1 8DH
TEL . 020 7336 8555 FAX . 020 7336 8777
e-mail , architect@bbpartnership.co.uk

client	Mr Oliver Frieser
project	26 Chesterford Gardens NW3 7DE
drawing	Proposed plans
date	Jan 2011
scale	1:50 @ A1
drawn by	MB
drg.no.	ERS 214
rev.	

[redacted] . check all dimensions on site ©

© 2009 BB PARTNERSHIP LIMITED
ALL RIGHTS RESERVED