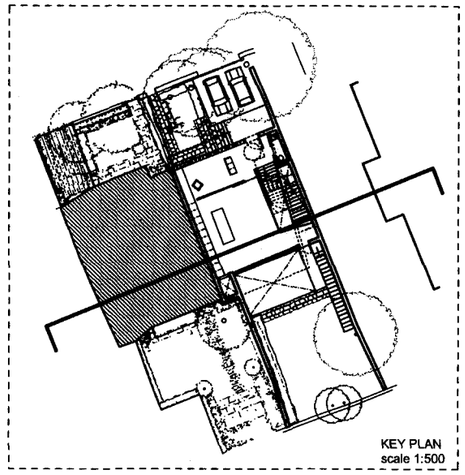

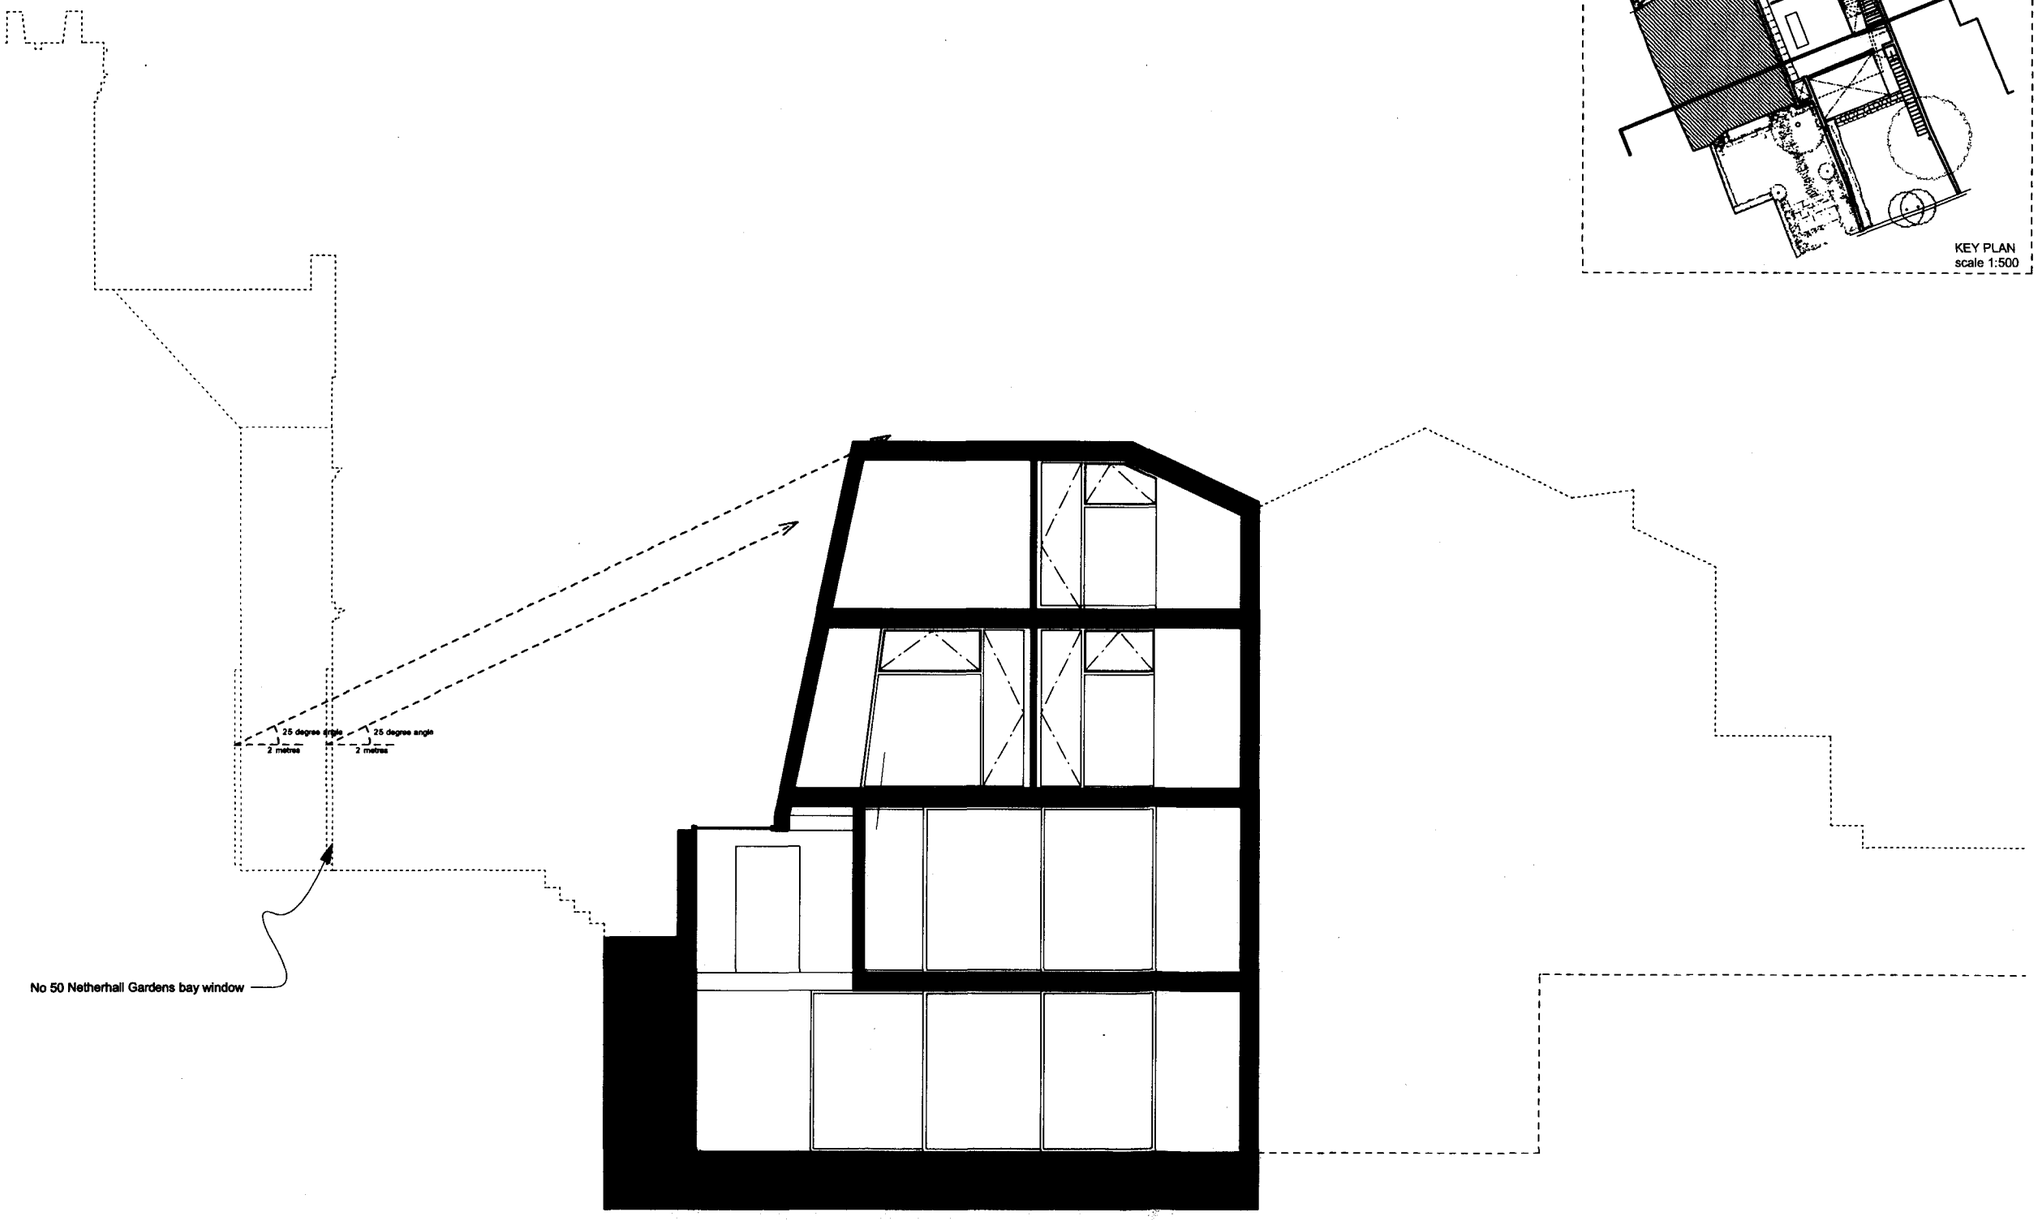

0 1 2 3 4 5 6 7 8 9 10 M

ISSUE	DATE	DESCRIPTION	WHO

NOTES:
• DO NOT SCALE DRAWING. CONTRACTOR TO CHECK ALL DIMENSIONS FROM DRAWINGS ON SITE AND NOTIFY THE ARCHITECT OF ANY DISCREPANCIES PRIOR TO FABRICATION TO ALLOW FOR DISCREPANCIES. DISCREPANCIES NOT BROUGHT TO THE ATTENTION OF THE ARCHITECT SHALL BE THE RESPONSIBILITY OF THE RELEVANT CONTRACTOR.
• ALL WORK SHALL BE CARRIED OUT BY CONTRACTOR WITH ALL SPECIFICATIONS AND ALL RELEVANT CURRENT BUILDING REGULATIONS.
• THE CONTRACTOR MUST ADVISE ON ALL DETAILS TO ENSURE STABILITY AND STRENGTH OF CONSTRUCTION ALL MATERIALS TO BE WATCHED AND BALANCED AS WORK PROGRESSES.
• THIS WORKS SHOWING AND SPECIFIED ON THIS DRAWING AND ABSCHEDED DRAWINGS SHALL BE UNDERTAKEN IN ACCORDANCE WITH CURRENT HEALTH AND SAFETY PLAN PREPARED BY THE PLANNING SUPERVISOR FOR THIS PROJECT.

brinkworth
6 ellsworth street london E2 0AX
t 44(0)20 7613 8341 f 44(0)20 7729 8426

SITE ADDRESS	48c NETHERHALL GARDENS HAMPSTEAD LONDON NW3 5RB
JOB NAME	NETHERHALL GARDENS
DRAWING NAME	SECTION CC
STATUS	APPROVAL
DRAWN BY JS	CHECKED BY KB
JOB N° 2249	DRAWING N° A211 REV
DATE JUNE 2010	SCALE 1:50 @ A1