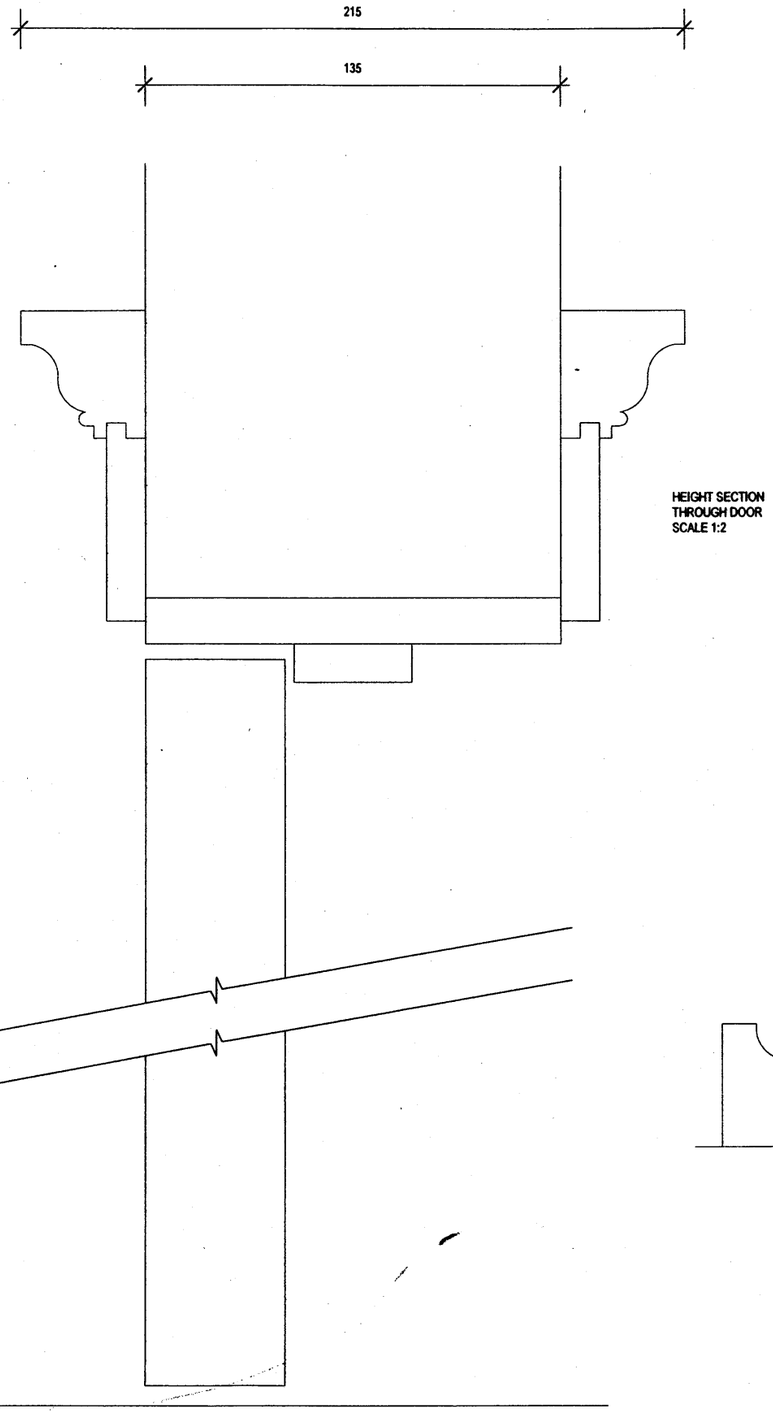

HEIGHT SECTION
THROUGH DOOR
SCALE 1:2

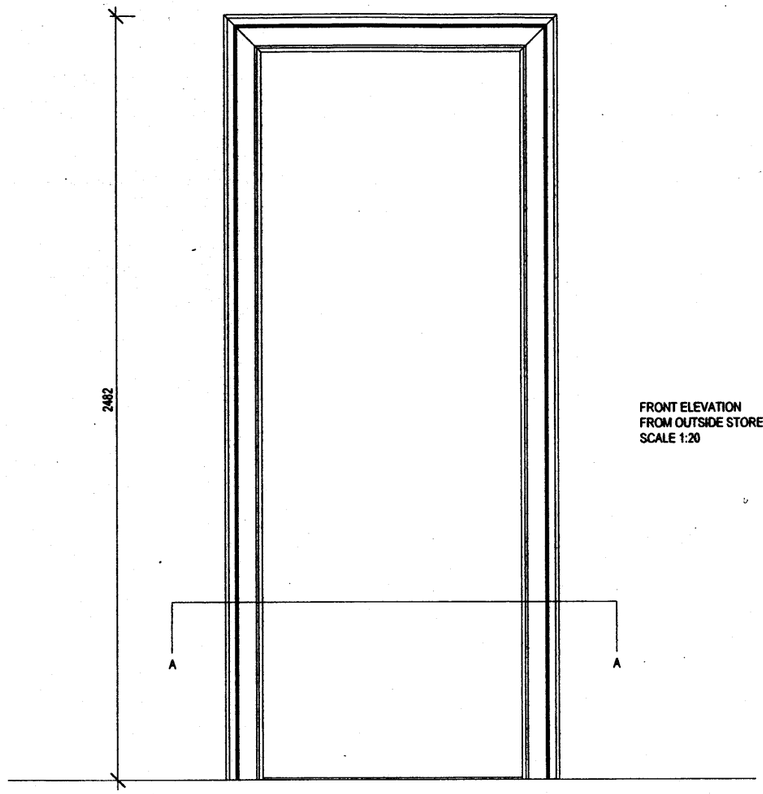

FRONT ELEVATION
FROM OUTSIDE STOREROOM
SCALE 1:20

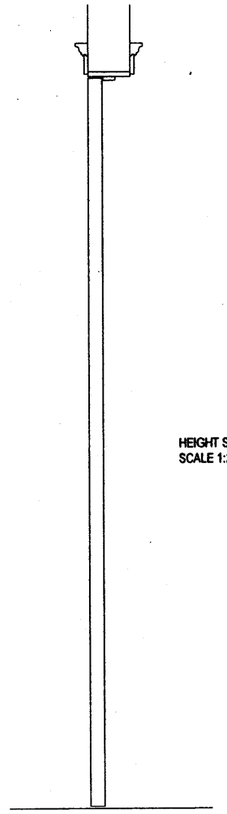

HEIGHT SECTION
SCALE 1:20

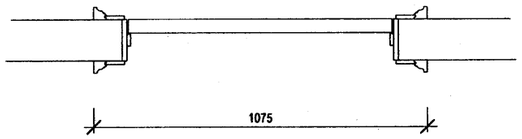

WIDTH SECTION AA
SCALE 1:20

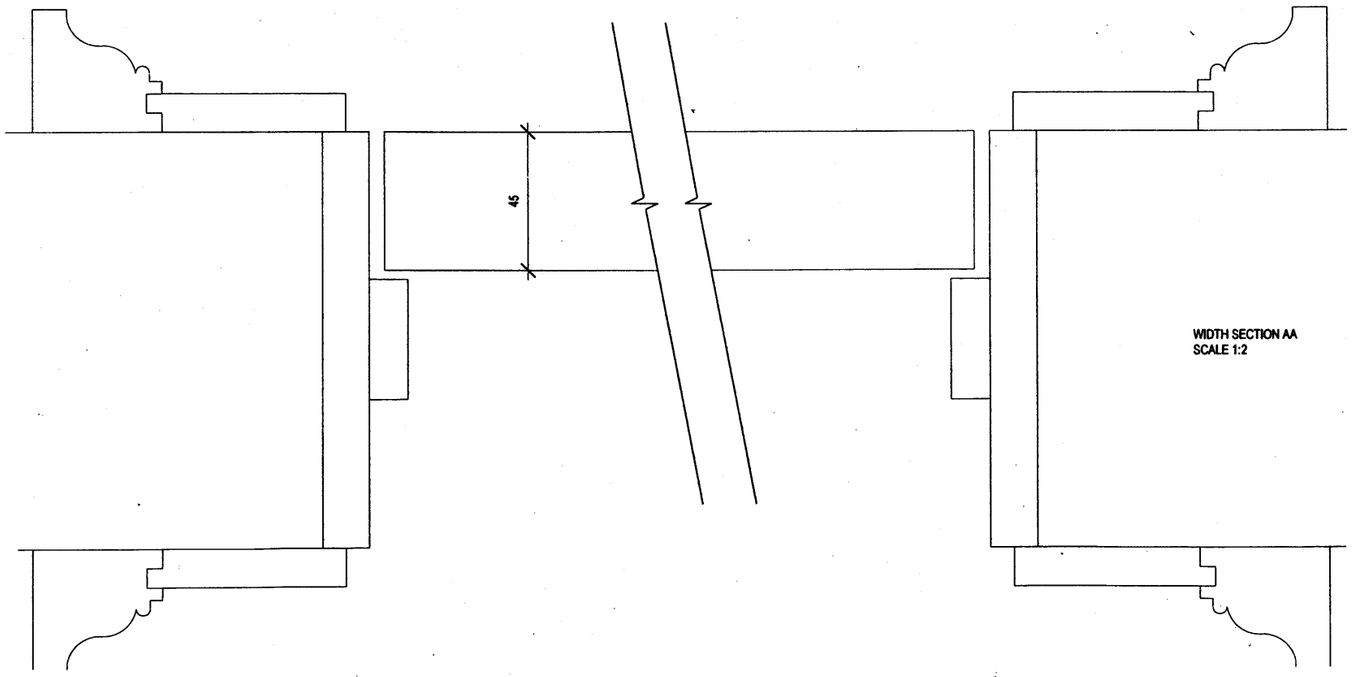

WIDTH SECTION AA
SCALE 1:2

Ground Floor Annexe Door
AD4 & AD4A

Client Name:
Mr Chris Goodacre

Project:
33 Fitzroy Square
London
W1T 6EU

Drawing Title:
Kitchen Storeroom Doors
(2 of same size)

Drawing Name: 33 Fitzroy Square - 002
Rev: -

Issue Date: 17/11/2010
Scale: 1:20 & 1:2 at A3

All dimensions in millimetres unless otherwise stated.

Do not scale from this drawing.

All dimensions are to be confirmed on site by the contractors.