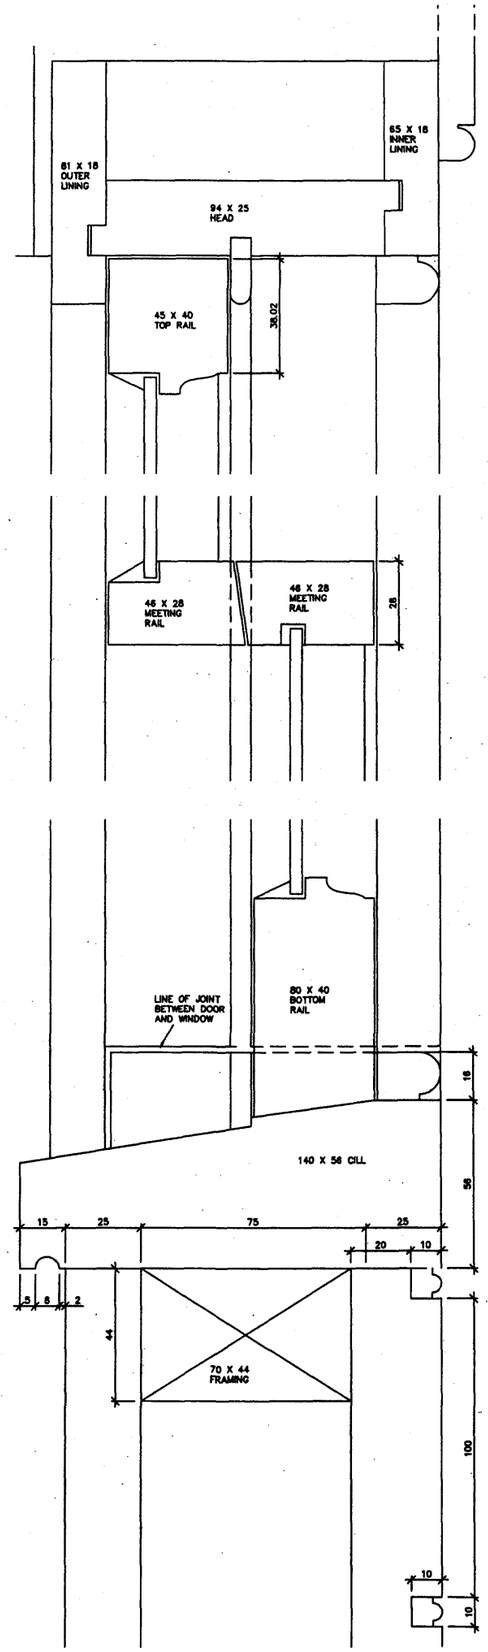

HEIGHT SECTION
THROUGH SASH
SCALE FULL SIZE

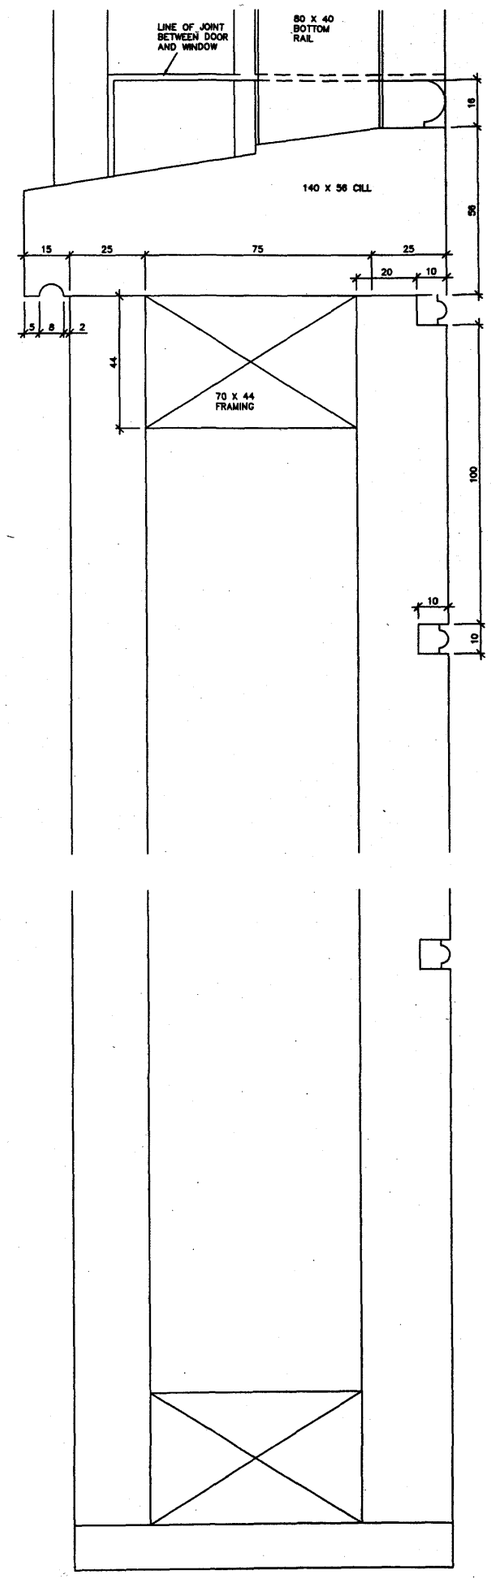

HEIGHT SECTION
THROUGH DOOR
SCALE FULL SIZE

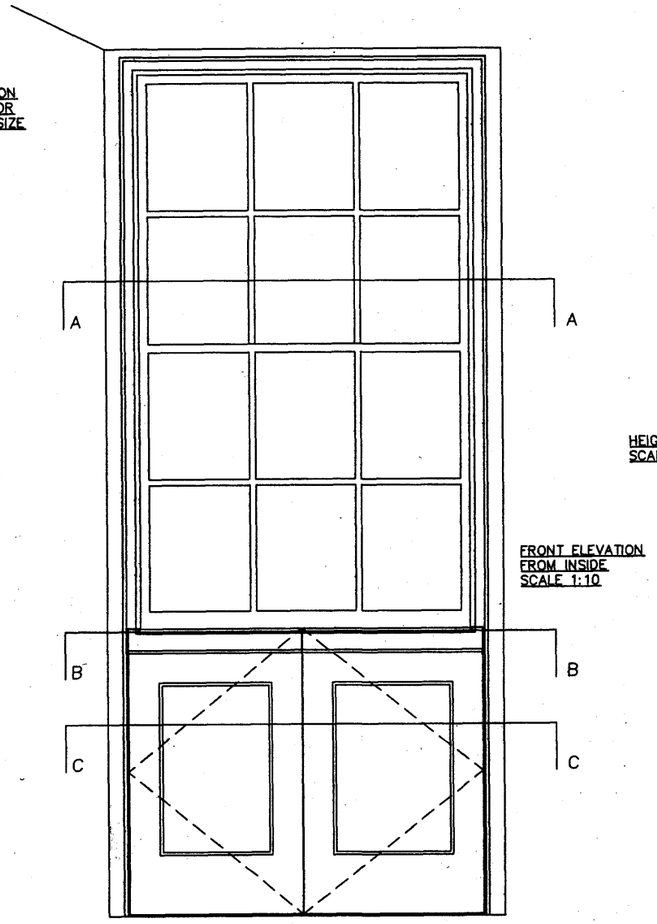

FRONT ELEVATION
FROM INSIDE
SCALE 1:10

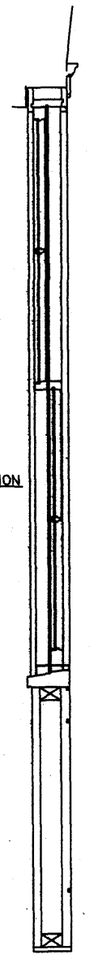

HEIGHT SECTION
SCALE 1:10

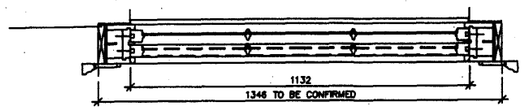

WIDTH SECTION A/A
SCALE 1:10

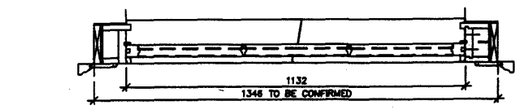

WIDTH SECTION B/B
SCALE 1:10

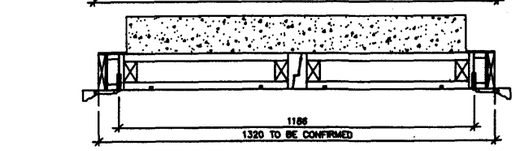

WIDTH SECTION C/C
SCALE 1:10

Rev.	Date	Comments
A	01.05.08	Glazing bars molding revised

PROPOSED

33 & 1/3 Fitzroy Square, W1

Basement Windows
Details W40 & W41

RUSSELL TAYLOR ARCHITECTS
LONDON
CORNWALL
TEL: 020 7261 1984
TEL: 01503 273 092
© Russell Taylor Architects owns the copyright in this drawing and design

Scale	Date	Drawn	No.	Rev.
1:1 @A1 Size	Sep 28, 2007	S.M.	6141.3/35a	A