This drawing is to be read in conjunction with all other related drawings. Do not scale from this drawing. All dimensions must be checked and verified on site before commencing any work or producing shop drawings. The originator must be notified of any discrepancies. This drawing is copyright and remains the property of SPUR/WIEN

Key Plan 141-143 York Way

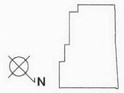

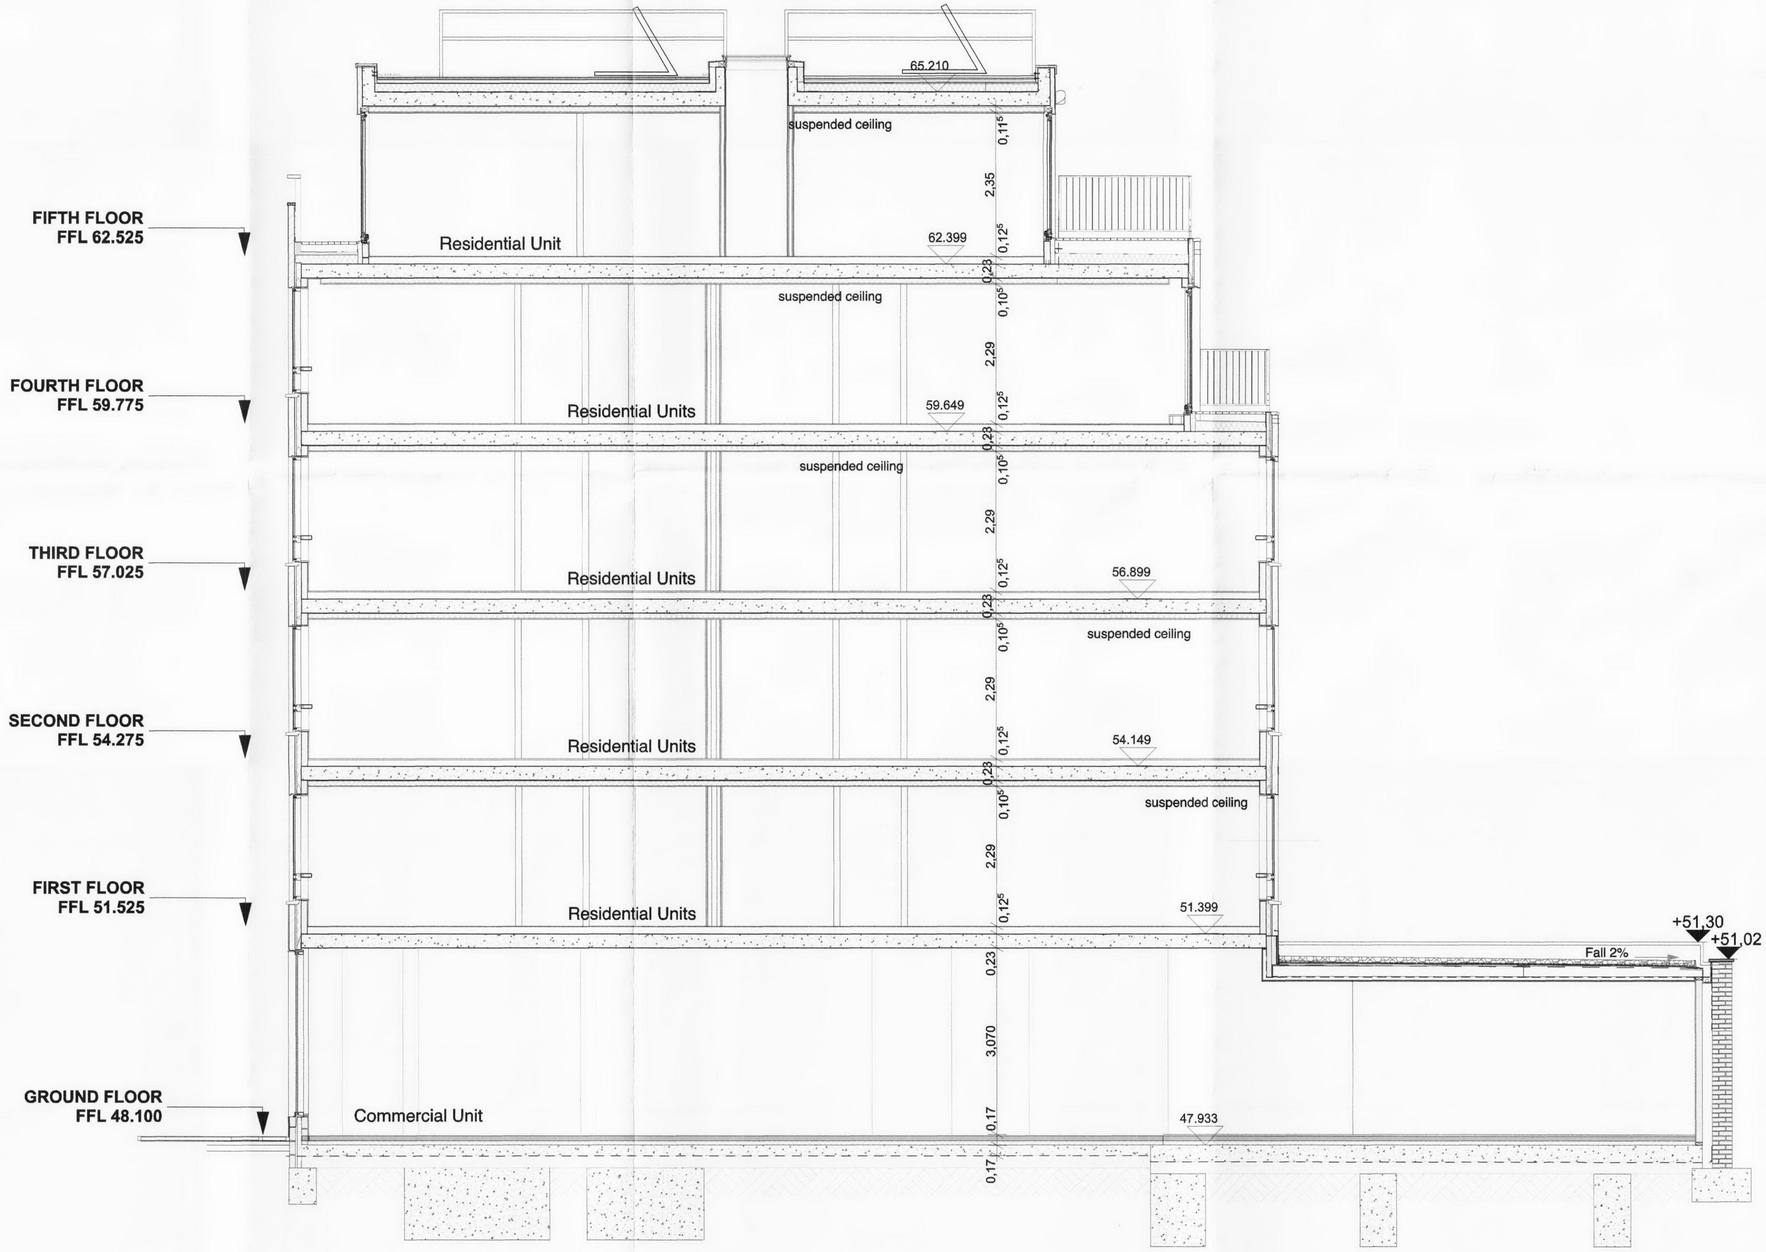

Section KK Scale 1:50

Job Title	**York Way** Residential Development 141-143 York Way, London N7 9LG
Drawing Status	**Application for Removal of Condition No. 6** Reference 2007/1392/P
Client	**Chelland Properties** Alleyn Park West Dulwich London SE21 8SSF
Drawing Name	Section KK
Drawn by: ES	Date drawn: December 2010
Checked by FE	Date issued: December 2010
Drawing Scale	1:50 @ A1
Project No / Dwg No	Revision
0604/ 1303	

SPUR Architects
102 Belsize Lane, London NW3 5BB
Tel.: 203 384 55 87
office@spur.co.at

RIBA Chartered Practice