ALAN CAMP ARCHITECTS

Alan Camp Architects LLP., 88 Union Street, London, SE1 0NW
tel: 020 7593 1000. fax 020 7593 1001. mail@alancamp.com

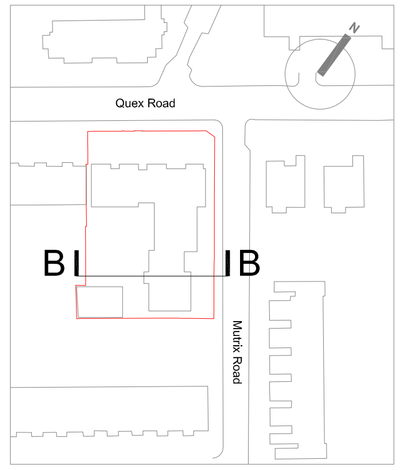

job	drawn:	date:
18-22 QUEX ROAD LONDON NW6	ap	07.2010
drawing	scale: A1 @ 1:100 A3 @ 1:200	job no: 1181
Section BB through resi		
note: all dimensions to be checked on site before commencement of the work. if this drawing exceeds the quantities in anyway the architects are to be informed before the work is commenced. for all other purposes other than planning application purposes do not scale. use dimensions. this drawing is copyright .	drawing no. 1181_501	rev. B

PLANNING

revisions
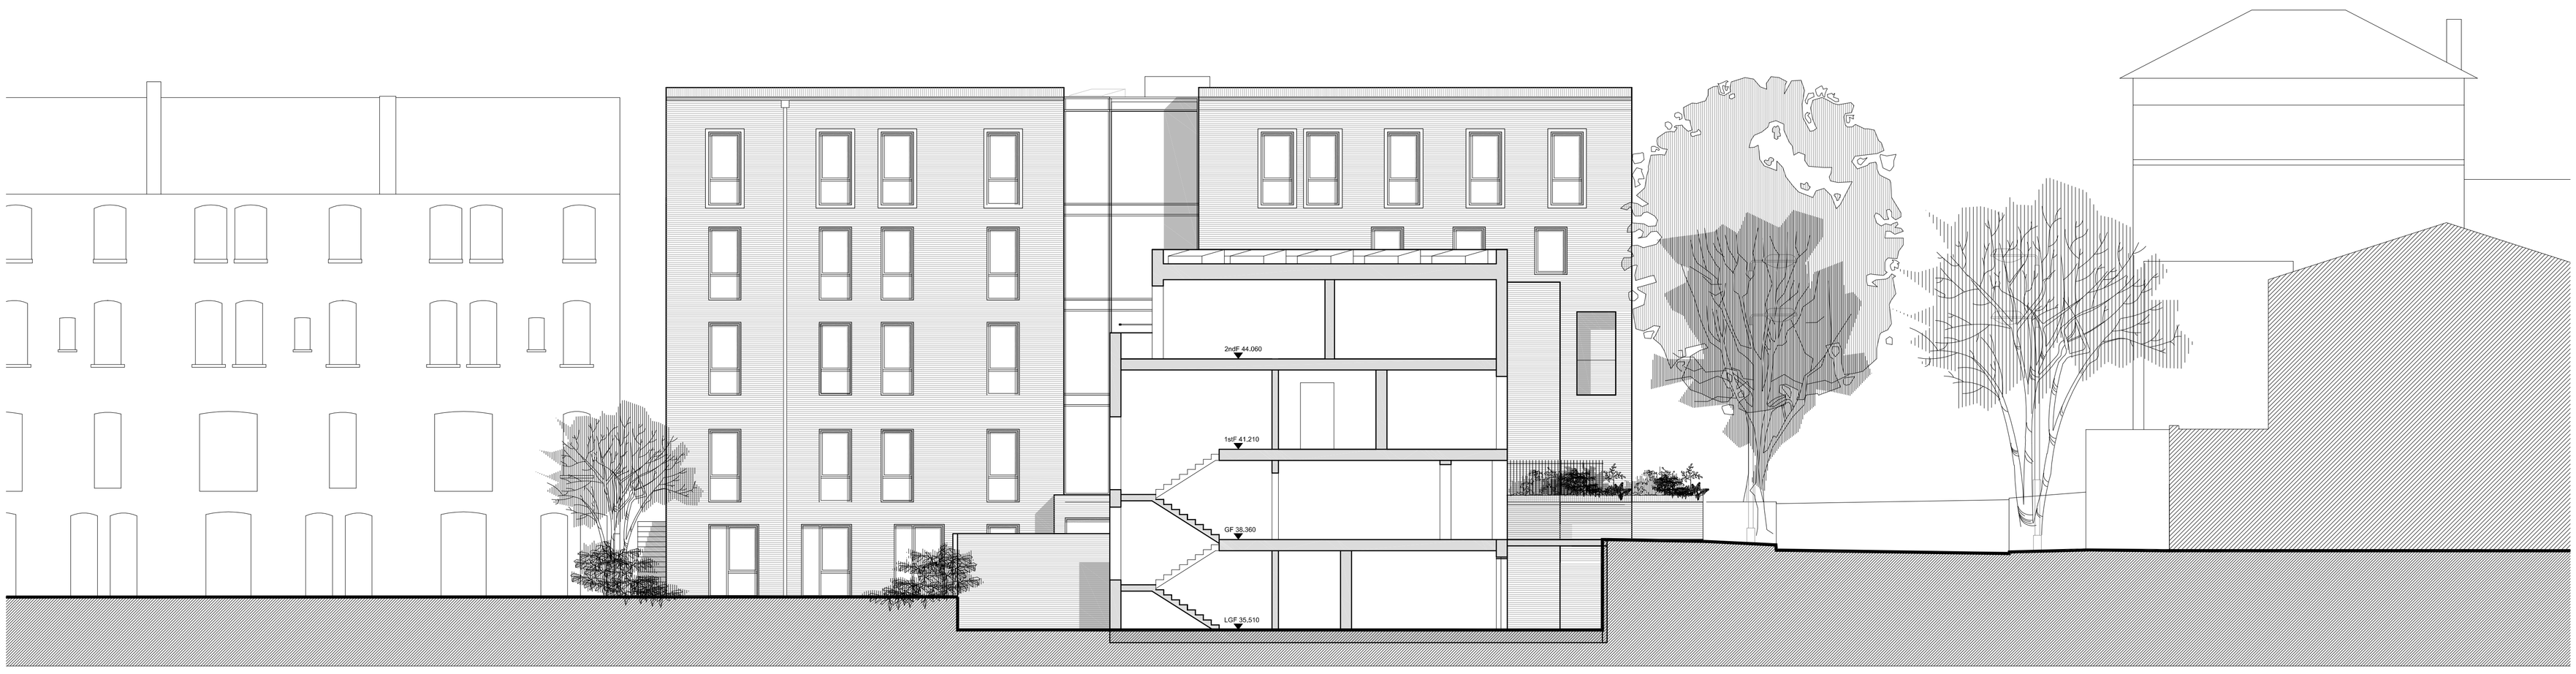
rev.	date	description	issued by	checked by
A	11.08.2010	Issued for planning	AP	
B	09.11.2010	Issued for comment/approval	JL	AW