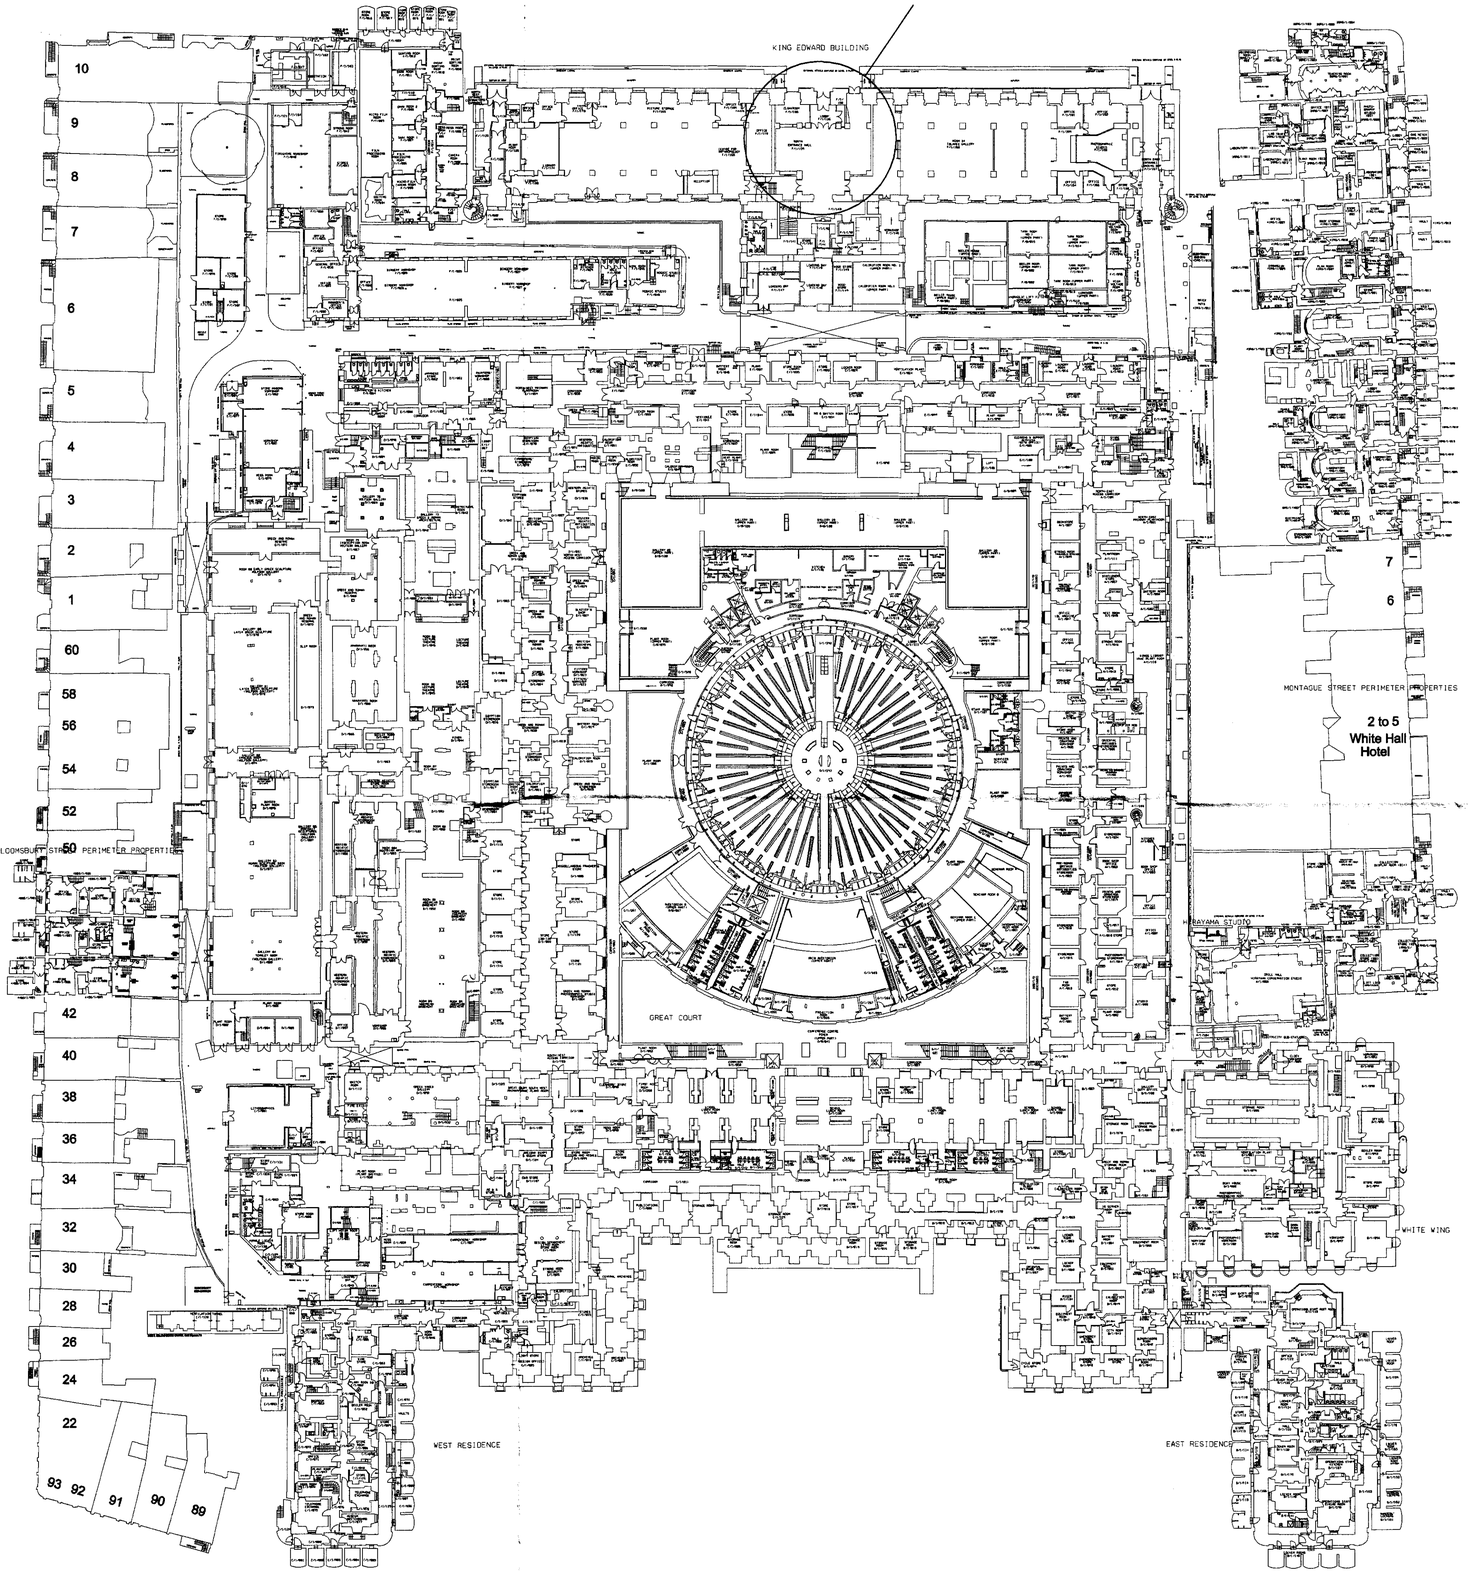

PLAN AT LEVEL 1 (1:500)

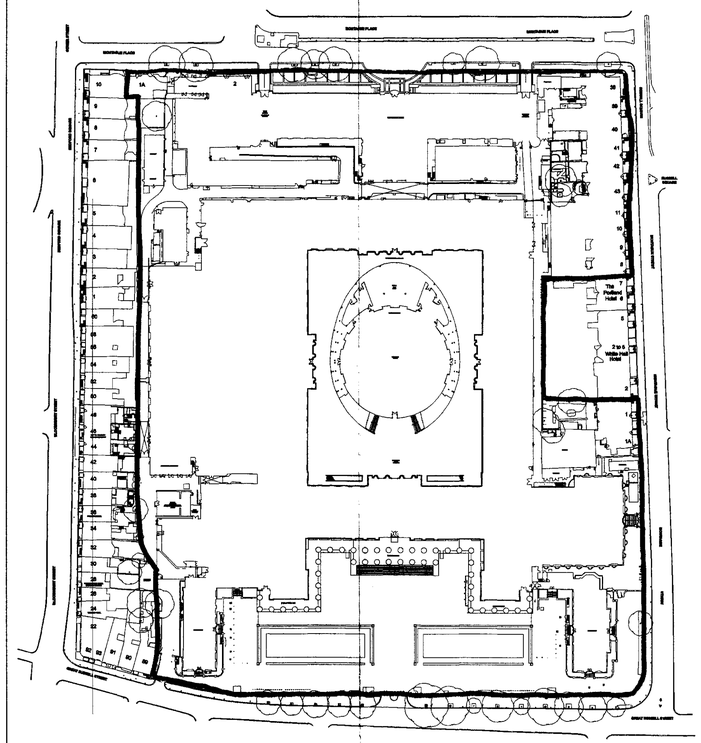

SITE LOCATION PLAN 1:1250

NOTES

THE CONTRACTOR AND HIS SUB-CONTRACTORS ARE TO VERIFY ALL DIMENSIONS ON SITE BEFORE MAKING SHOP DRAWINGS OR COMMENCING MANUFACTURE

LISTED BUILDING APPLICATION

AMENDMENTS

THE BRITISH MUSEUM

NORTH STAIRS FAEL

WORKS AT LEVEL 1 NORTH ENTRANCE

LOCATION PLANS AT LEVEL 1 AND SITE

scale	date
1:500, 1:1250	NOV 2010

job no.	
10-113	

drawing no.
AL1/1

THE TRUSTEES OF THE BRITISH MUSEUM

FRANK TIMOTHY ASSOCIATES LIMITED
Chartered Architectural Technologist
Oakfields, 18 Piper Road, Yate
South Gloucestershire BS37 5SY
Telephone 01454 880395 Fax 01454 880396