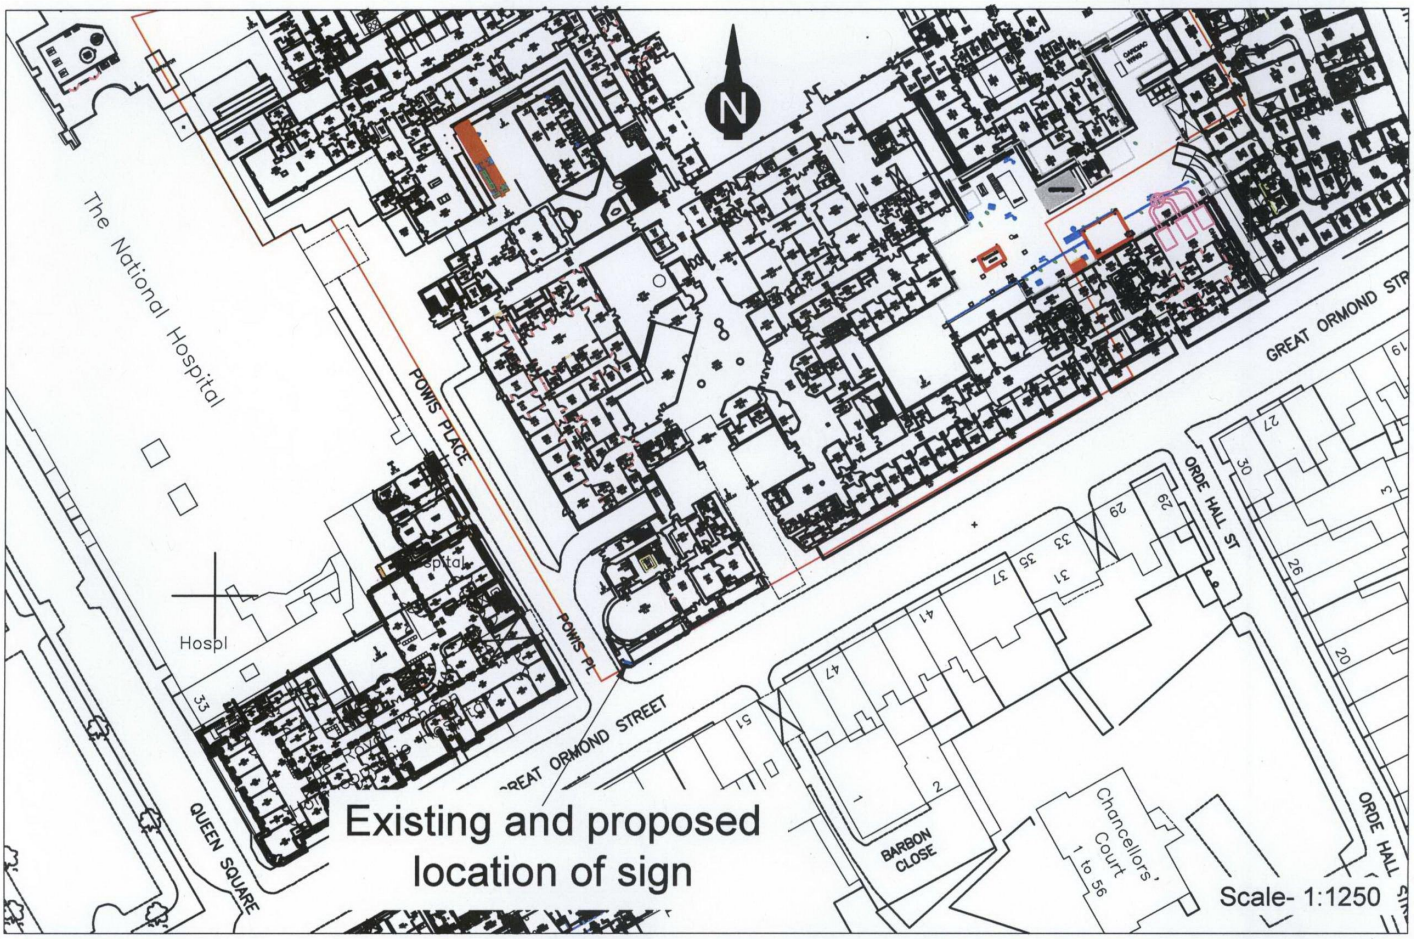

Scale:	*Project:*	*Notes:* All dimensions to be checked on site. Figured dimensions to be taken in preference to scaled dimensions.
Date: 05/11/2010	*Title:* Planning Permission Application Sign Location	
Drawn by: SG	*Project No:* X	
Checked by:		

Great Ormond Street NHS Hospital for Children
NHS Trust

Project Services
Estates & Facilities Directorate

Great Ormond Street
London WC1N 3JH
Tel: 020 7405 9200

Drawing No:	*Rev.*
Site2[X]P01	-