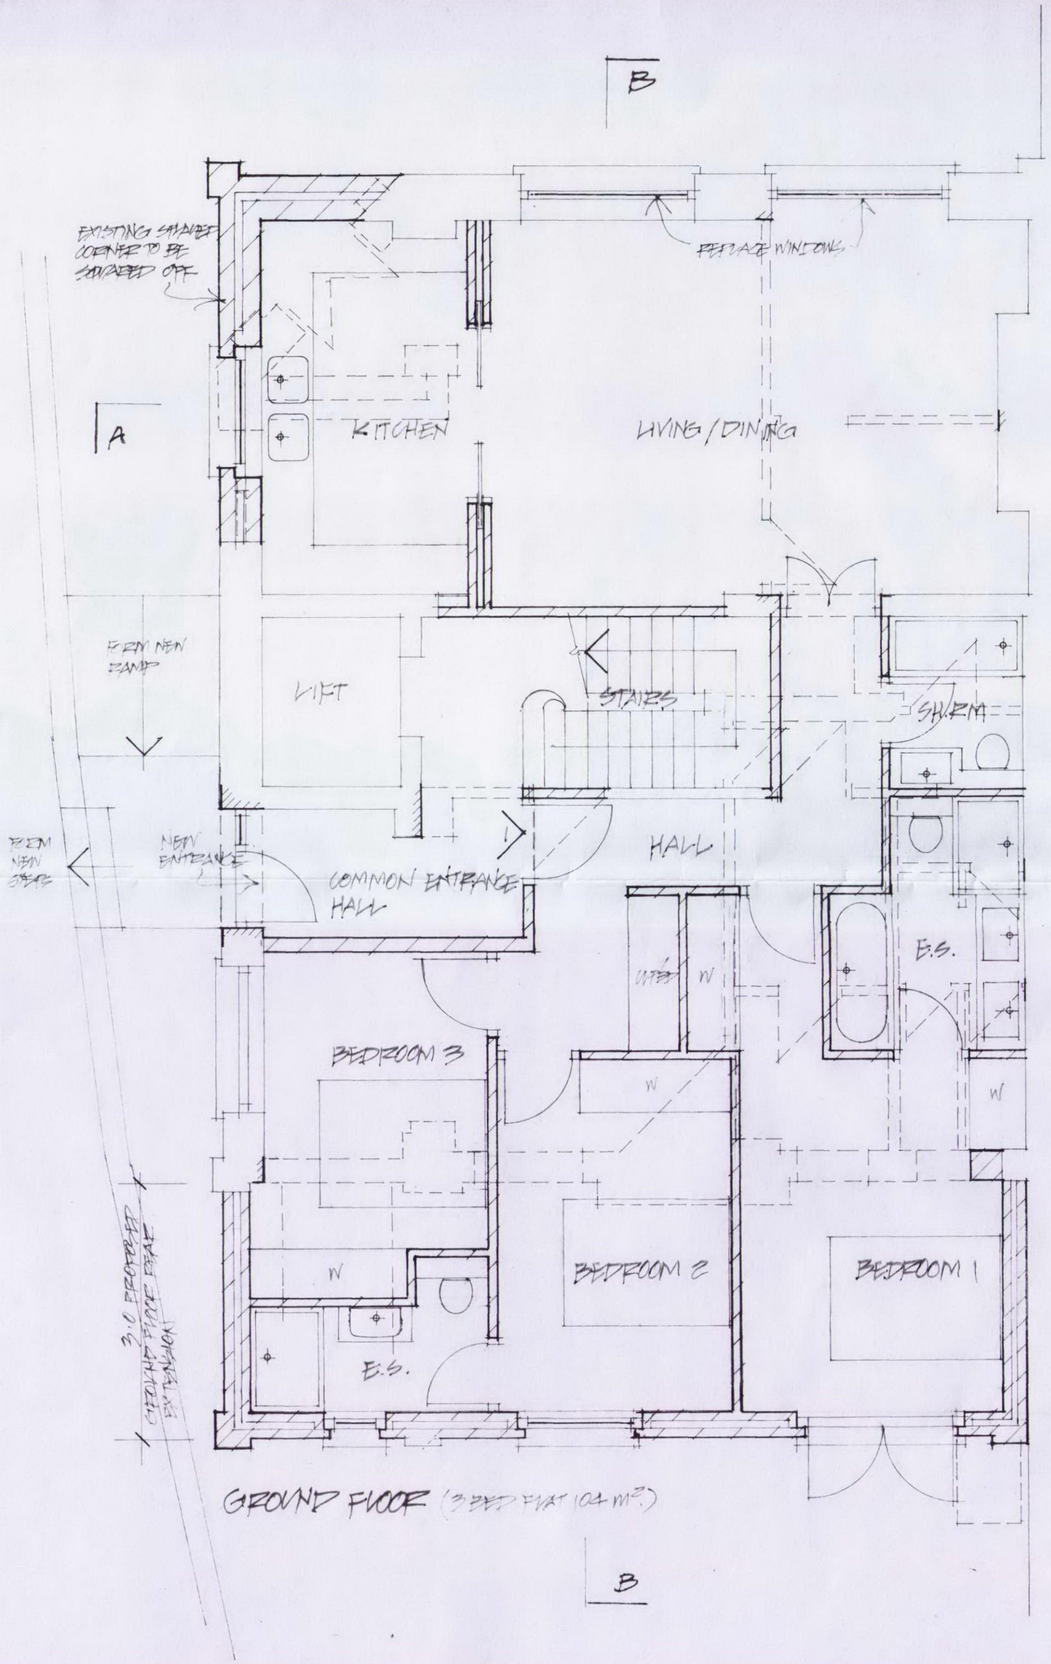

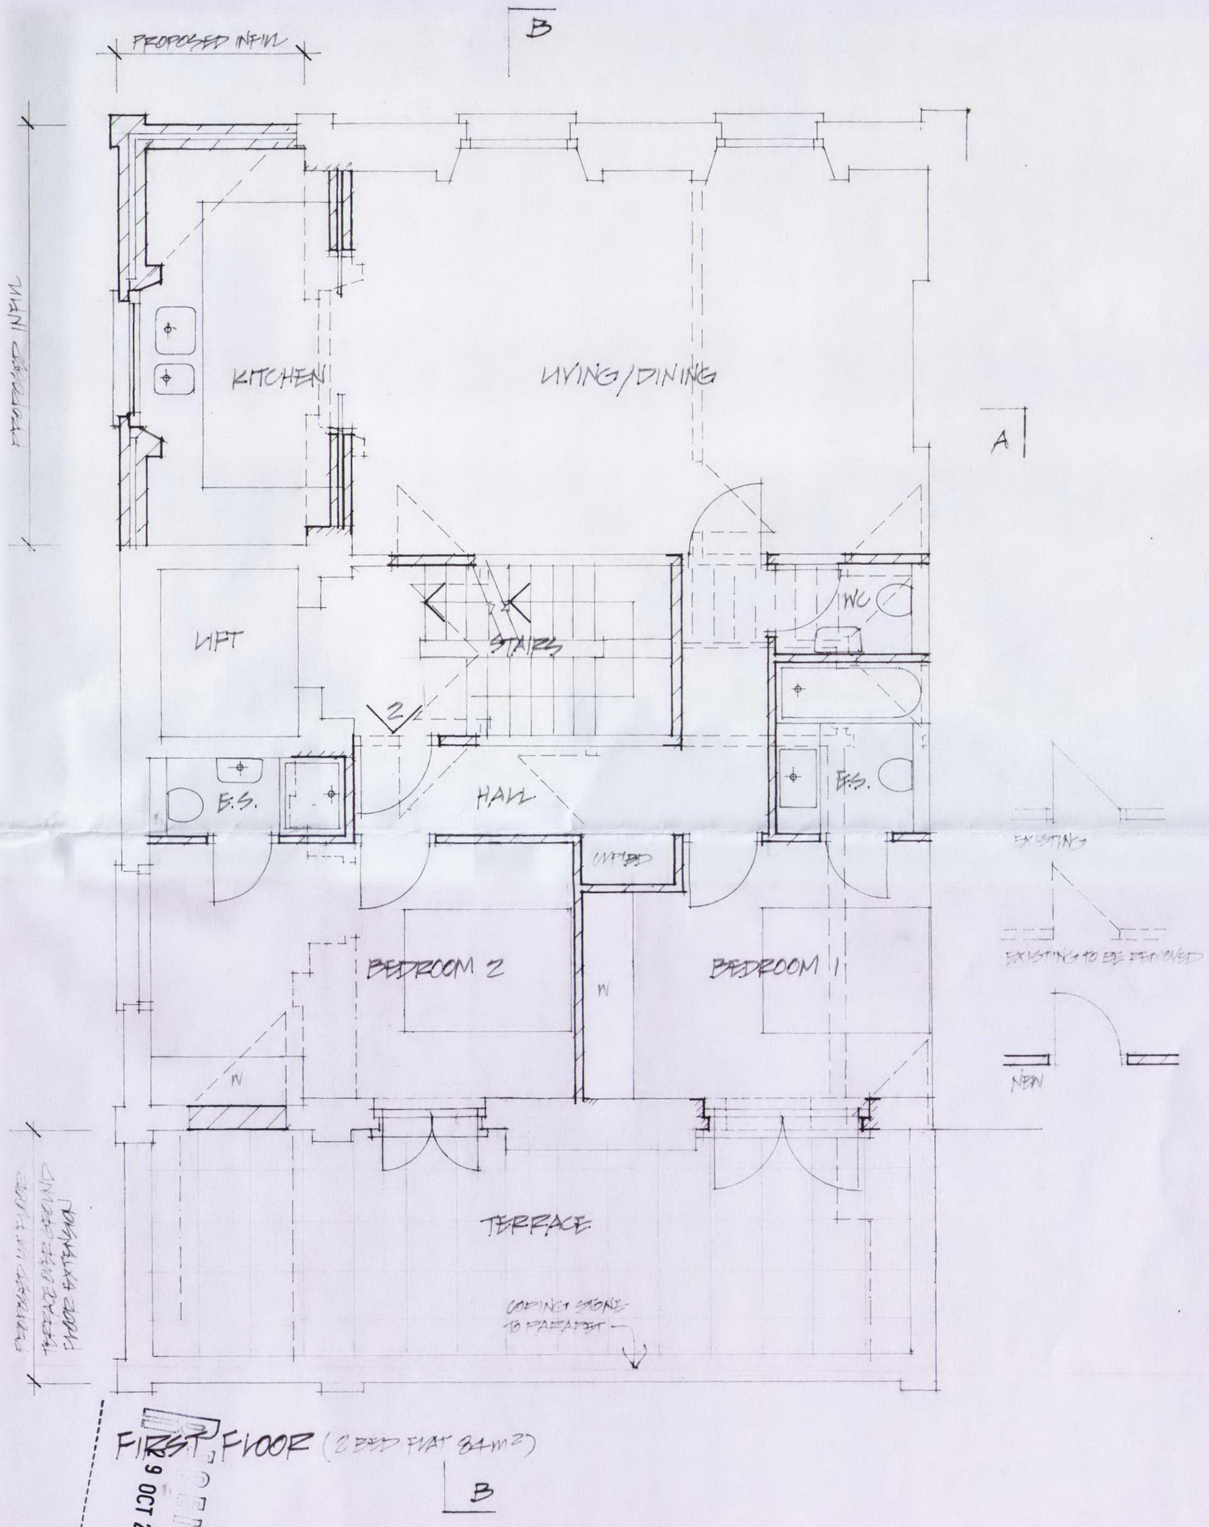

9 OCT 2010

DUAL BUILDING DESIGNS LTD
91 PALMERSTON ROAD
BOWES PARK
LONDON N22 8QS
TEL/FAX 020 8888 1338

PROJECT
14 - 15 COLLEGE CRESCENT,
SWISS COTTAGE, LONDON NW3 5LL

DRAWING
GROUND + 1ST FLOORS. AS PROPOSED

SCALE	DATE
1:50	OCT 10

DRWG Nº D1025/4