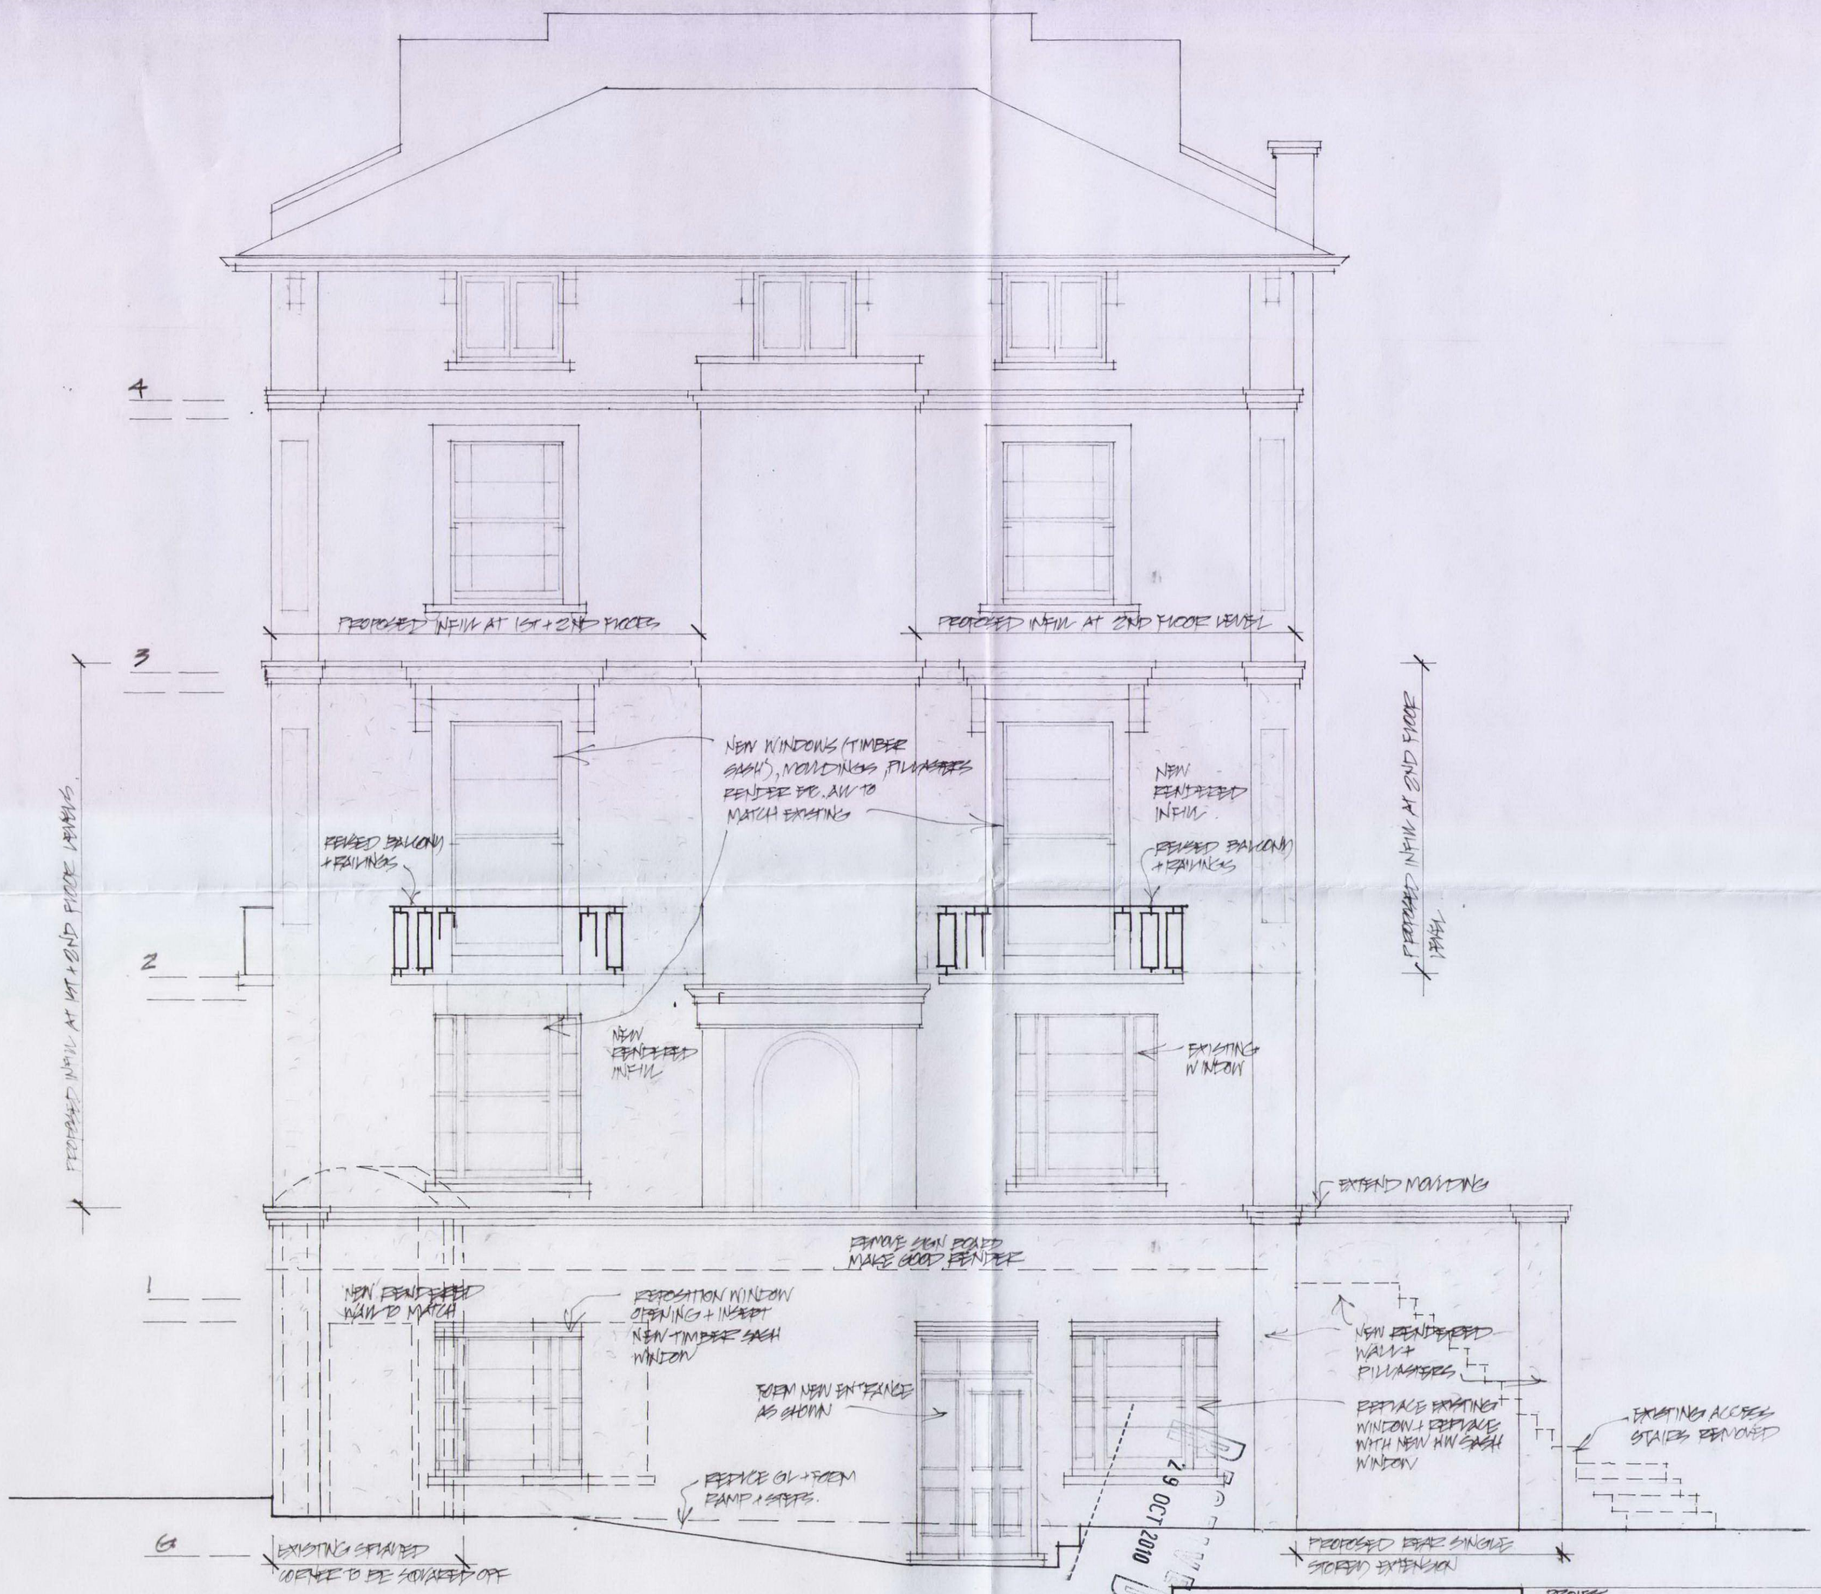

SIDE

DUAL BUILDING DESIGNS LTD
201 PALMERSTON ROAD
BOWES PARK
LONDON N22 8QS
TEL/FAX 020 8888 1338

PROJECT
14 - 15 COLLEGE CRESCENT
SWISS COTTAGE, LONDON NW3 5LL

DRAWING
SIDE ELEVATION. AS PROPOSED

SCALE 1:50

DATE OCT 10

DRWG NO D1025/9