All dimensions and areas are approximate and are to be verified on site.
notes:

NORTON MAYFIELD ARCHITECTS LLP
Spaceworks, Harland Works, John Street, Sheffield, S2 4QU
t/f: 0114 270 0014
studio@nortonmayfield.co.uk

PLANNING

New Flats and Shop

8A Highgate Road
London NW5 1NR

drawing N°:
0922-PL-021

drawing title:
Planning Condition 5
Shopfront Details and Materials

scale:
1:20 @ A2 September 2010

date:

Elevation 1:20

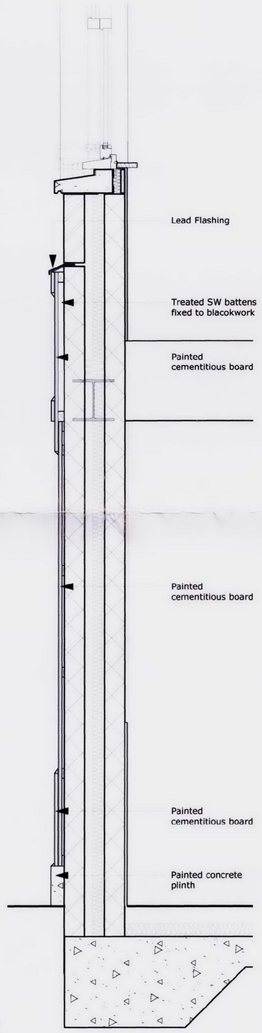

Section AA 1:20

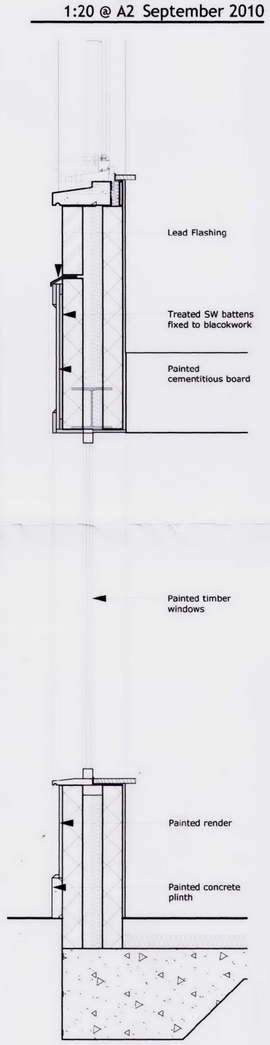

Section BB 1:20

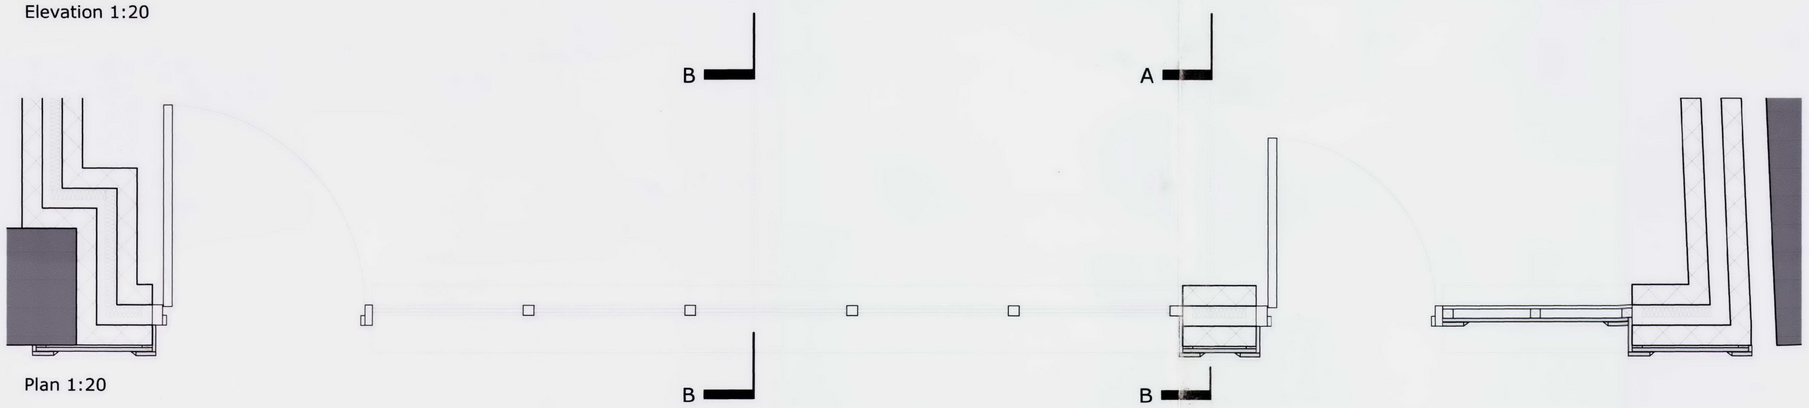

Plan 1:20

RECEIVED
21 OCT 2010