SITE PLAN
1 : 200

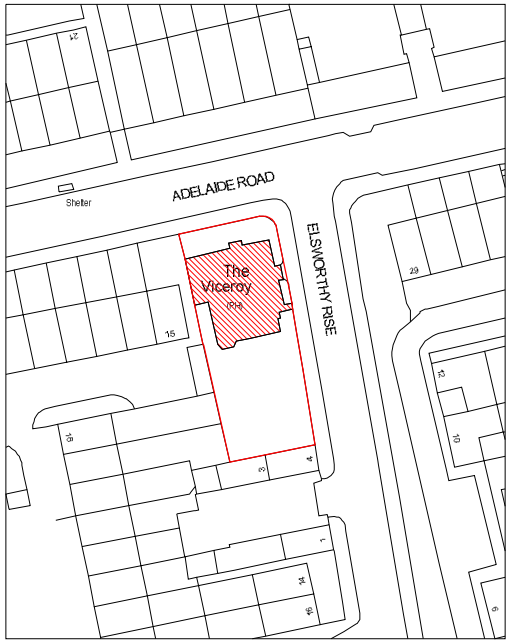

LOCATION PLAN
1 : 500

General notes:

This drawing is copyright of KSR architects. This drawing must be read in conjunction with all other drawings, specifications, specification clauses and other relevant information and drawings. KSR architects accept no liability for any omission, loss or damage of whatsoever nature and howsoever arising from any alteration made to the drawing or in the execution of the work to which it relates which has not been referred to them and their approval obtained.
Do not scale from this drawing or the digital data, only figured dimensions are to be used. For Planning refer to linear scale.
Check all dimensions on site.

Notes/Legends

Stamp

A

Rev File

KSR architects
14 Greenland Street
London
NW1 0ND

t + 44 (0)20 7692 5000
f + 44 (0)20 7692 5050
www.ksrarchitects.com

KSR architects

Project: Elsworthy Rise NW3 3NL

Title: SITE LOCATION PLAN

Rev	Notes	dd.mm.yy	By	Chkd

Date: 02/03/10 | Drawn by: Author | Checked: Checker

Scale: As indicated @A1 / @A3

Project Ref: ADL

Drawing No: ADL – 100 A

Revision: A

© KSR architects