THIS DRAWING AND THE COMPUTER FILE OF THIS DRAWING ARE COPYRIGHT. THE COPYRIGHT BELONGS TO MICHAEL JACKSON CONSULTING ENGINEERS LIMITED (MJCE LIMITED). THIS DRAWING MAY THEREFORE NOT BE REPRODUCED IN ANY FORMAT WITHOUT THE WRITTEN CONSENT OF MJCE LIMITED

TYPICAL SECTION THROUGH EXISTING MAIN DOOR
(SCALE 1:10 AT AO)

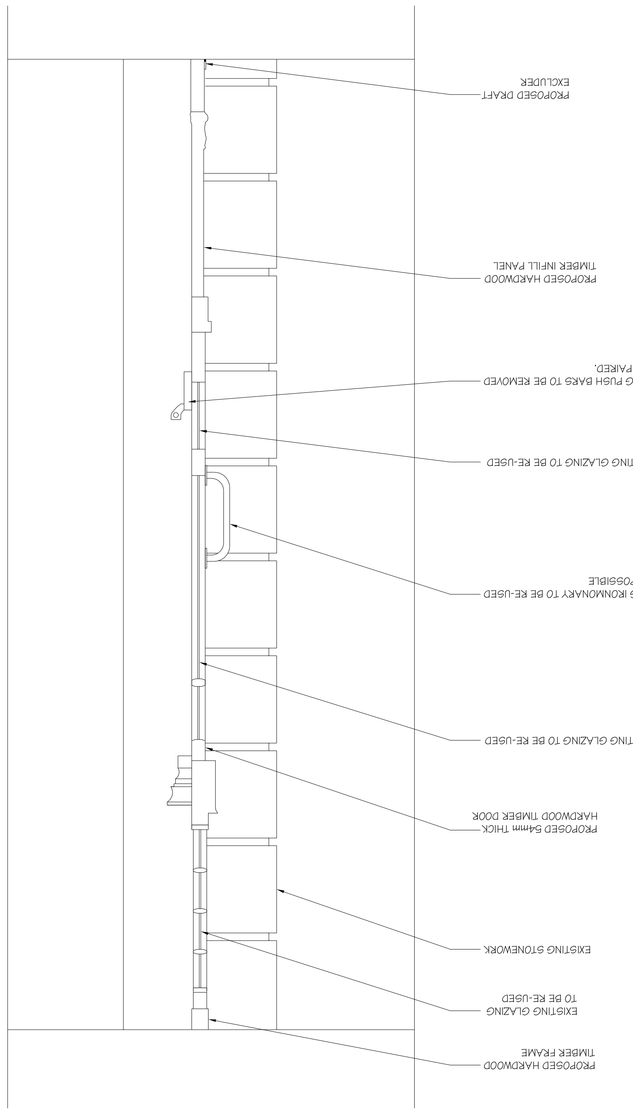

EXISTING TYPICAL EXTERNAL ELEVATION ON MAIN DOOR
(SCALE 1:10 AT AO)

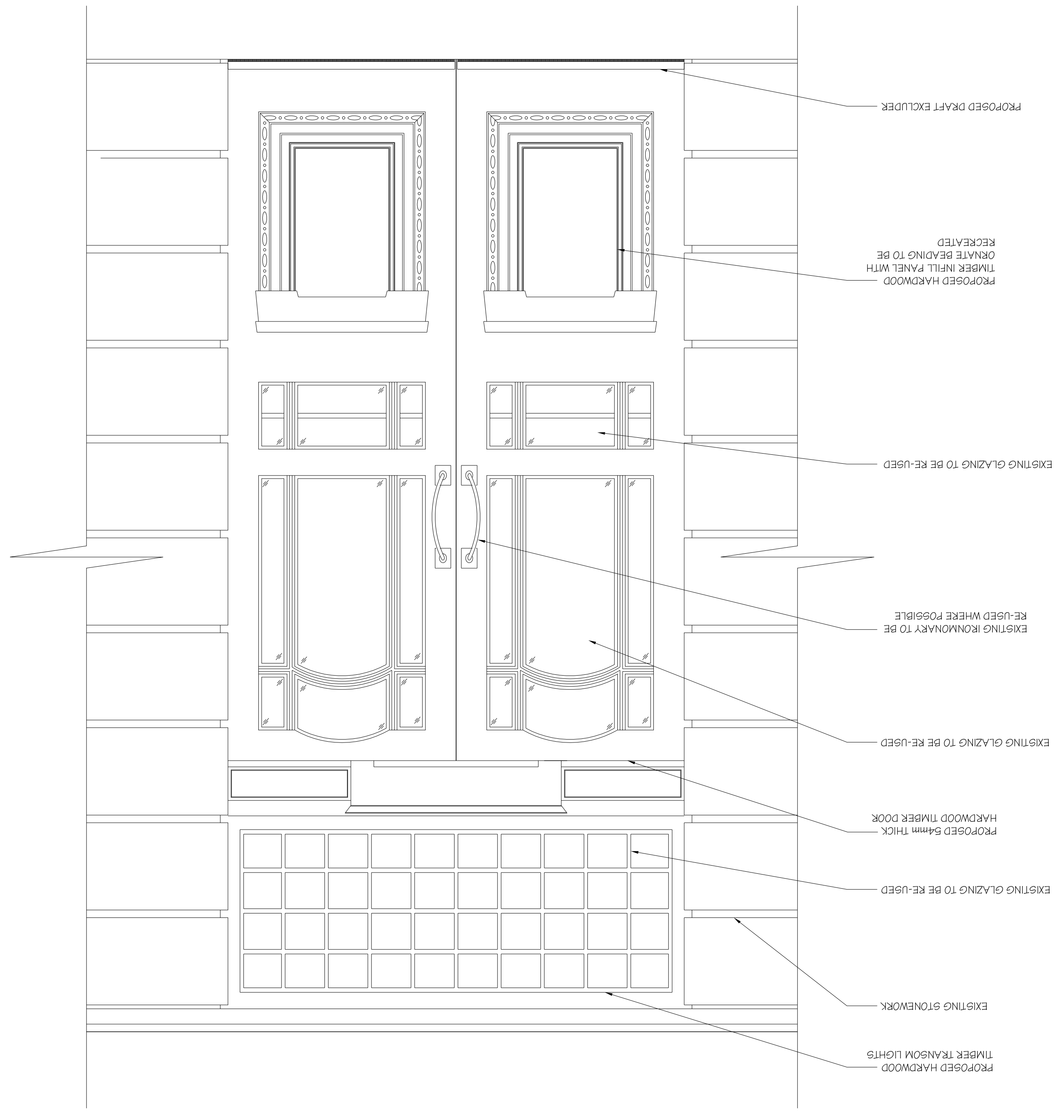

PROPOSED TYPICAL EXTERNAL ELEVATION ON MAIN DOOR
(SCALE 1:10 AT AO)

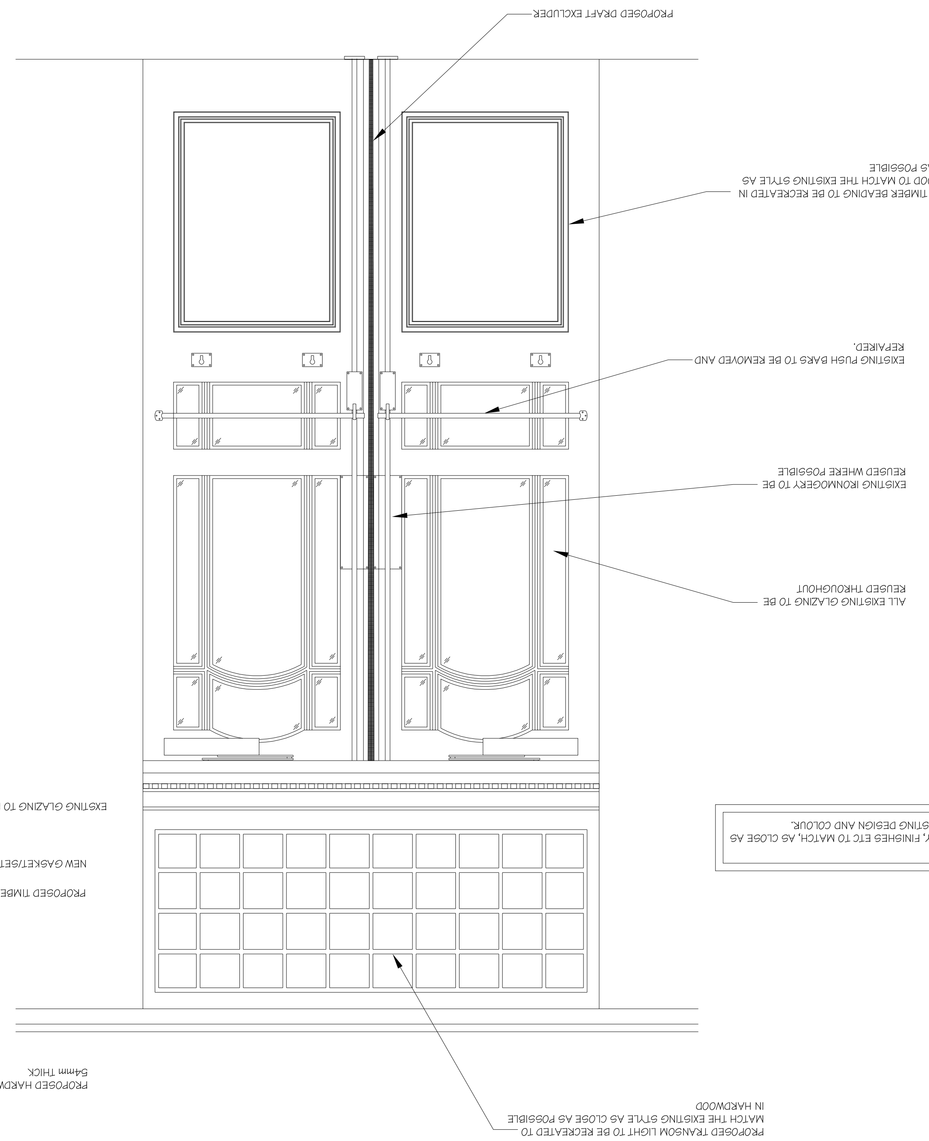

PROPOSED ENLARGED GLAZING DETAIL
(SCALE 1:1 AT AO)

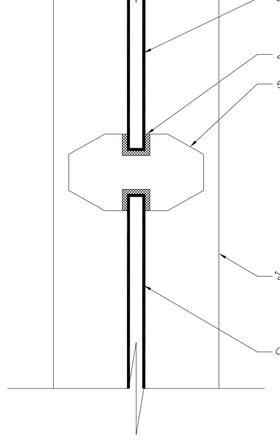

NOTE
ALL IRONMONGERY, FINISHES ETC TO MATCH, AS CLOSE AS POSSIBLE. THE EXISTING DESIGN AND COLOUR.

EXISTING TYPICAL INTERNAL ELEVATION ON MAIN DOOR
(SCALE 1:10 AT AO)

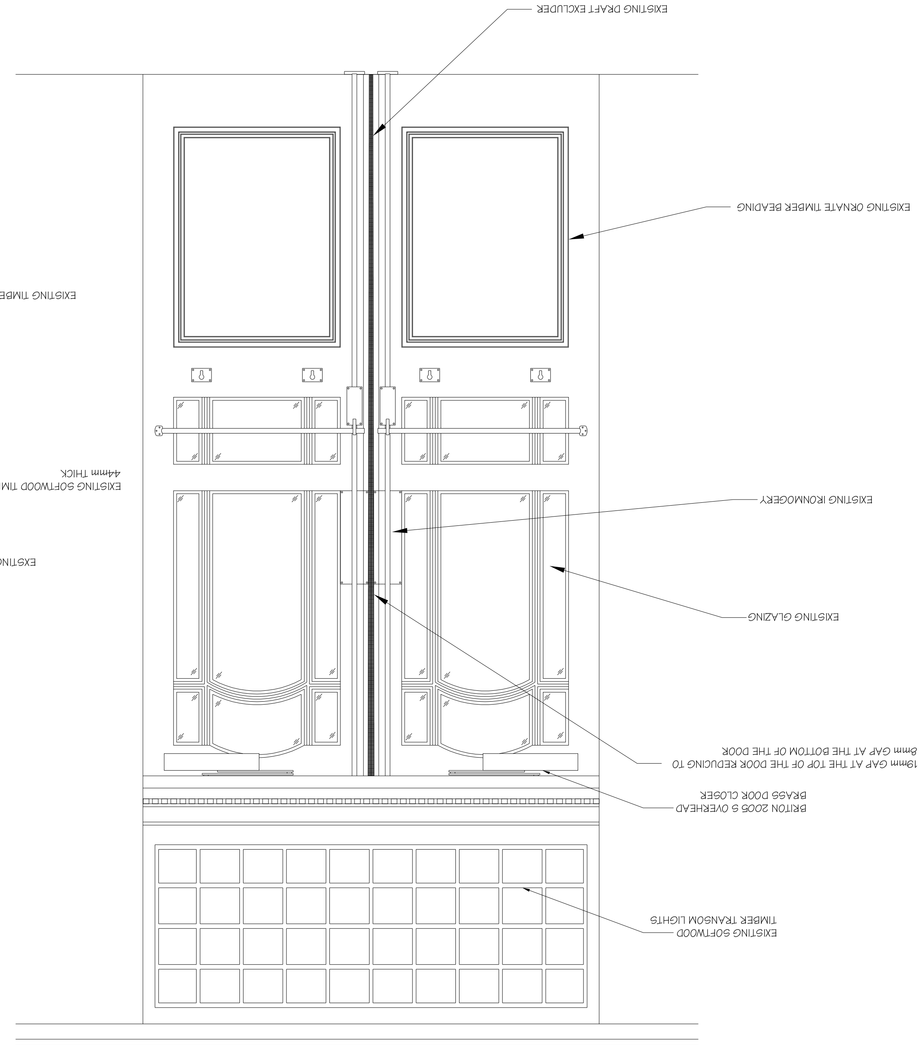

EXISTING ENLARGED GLAZING DETAIL
(SCALE 1:1 AT AO)

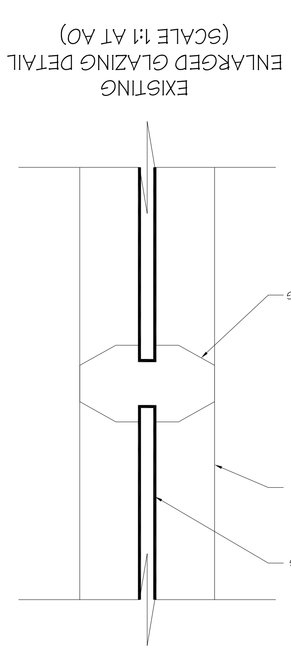

TYPICAL SECTION THROUGH EXISTING MAIN DOOR
(SCALE 1:10 AT AO)

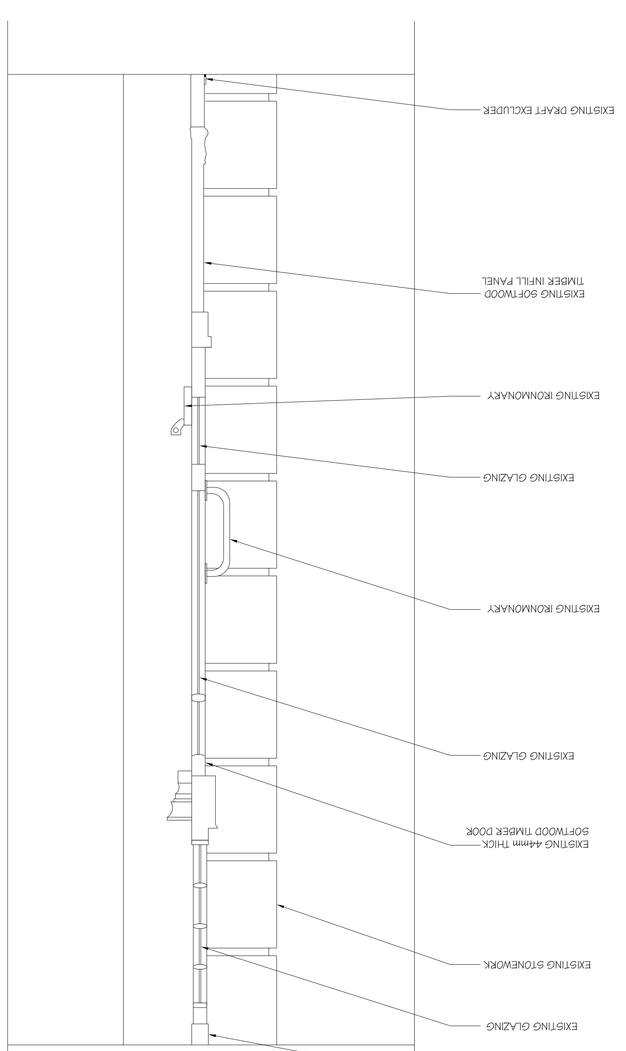

FOR LOCAL AUTHORITY APPROVAL

Rev	Date	Description	By
C	*21/07/10*	INTERNAL IRONMONGARY ALTERED	DS
B	*19/07/10*	INTERNAL DOOR ELEVATION COMPLETED	DS
A	*04/06/10*	GLAZING NOTE ALTERED/ ENLARGED DETAILS INCLUDED	DS

Revisions

Michael Jackson Consulting
Chartered Structural Engineers
204 BOLTON ROAD
WARRINGTON. WA1 1HN
Tel: 0161 790 4404
Fax: 0161 790 4405

Client
The Theatre Royal Drury Lane Charitable Foundation
Shaftesbury Theatre

Project
SHAFTESBURY THEATRE
ELEVATION REFURBISHMENT

Drawing Title
PROPOSED TYPICAL MAIN DOORS ELEVITION AND SECTION

Scale	Date	Drawn	Checked	Passed
AS SHOWN	*04/06/10*	DS		

DRG. No.
1636-402 C

DO NOT SCALE THIS DRAWING.

Notes