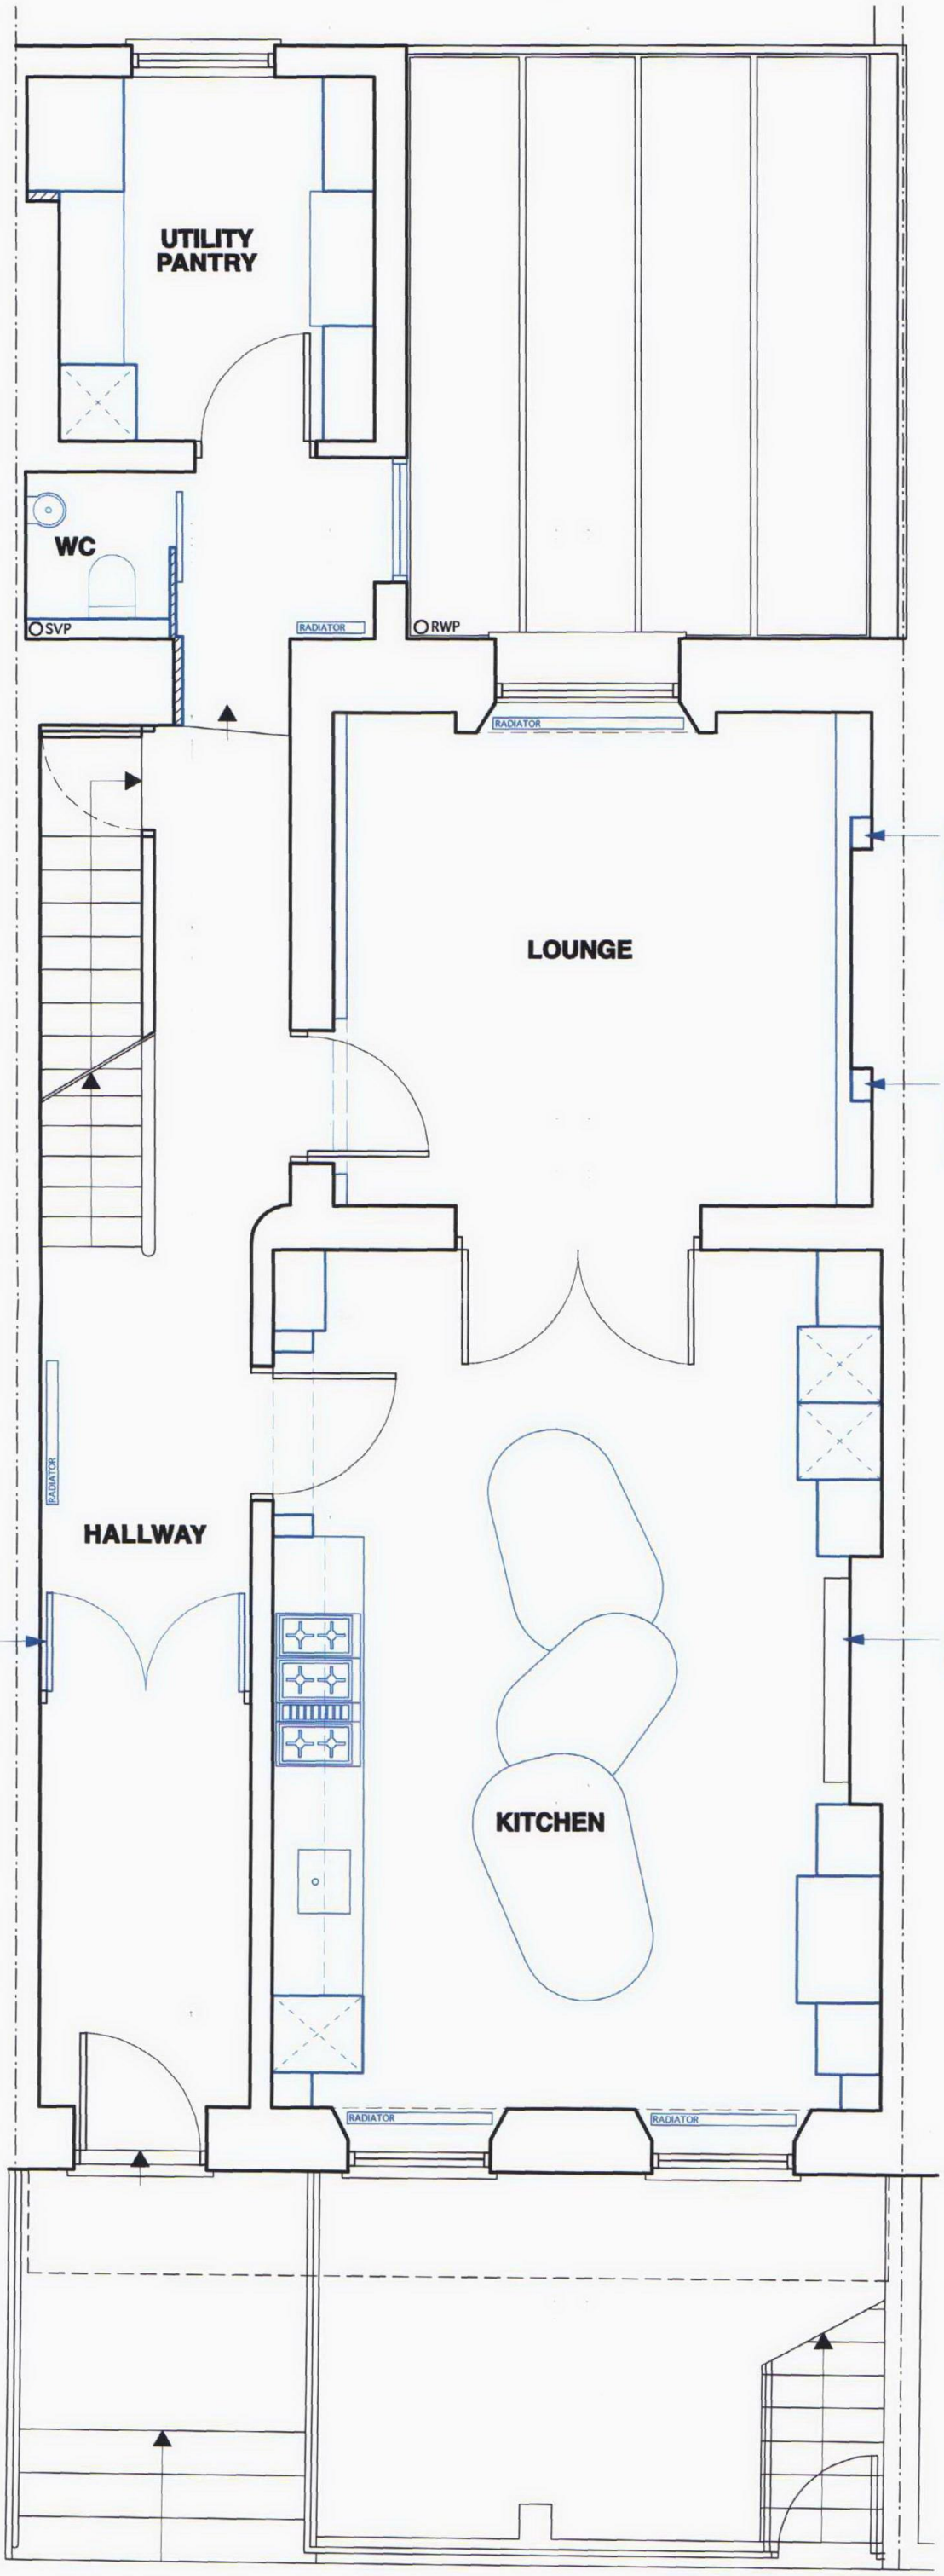

New ducting for wet services to replicate existing junction of chimney to ceiling. Existing plaster cornice to be reproduced at relocated junction to ceiling.

New ducting for electrical supply to replicate existing junction of chimney to ceiling. Existing plaster cornice to be reproduced at relocated junction to ceiling.

New door leafs to existing frame, within existing location.

Existing fireplace retained, refurbished as required.

GENERAL NOTES

- THIS DRAWING IS NOT TO BE SCALED
- FIGURED DIMENSIONS TO TAKE PREFERENCE TO SCALED DIMENSIONS
- ALL CONTRACTORS WORK TO COMPLY WITH THE LASTEST CODES OF PRACTICE AND TO BE TO THE ENTIRE SATISFACTION OF LOCAL AUTHORITIES
- ANY DISCEPANCIES MUST BE REPORTED TO THE ARCHITECT BEFORE WORK IS PUT IN HAND
- THE CONTRACTOR IS TO VERIFY ALL LEVELS, DIMENSIONS AND BUILDING LINES BEFORE ANY WORK COMMENCES ON SITE
- ALL SETTING OUT TO BE THE CONTRACTORS ENTIRE RESPONSIBILITY
- ALL SERVICES TO BE COORDINATED BY THE CONTRACTOR BEFORE COMMENCING ANY WORK
- THE CONTRACTOR IS RESPONSIBLE FOR ANY SITE VISITS BY LOCAL AUTHORITIES AND IS TO PAY ANY FEES CONNECTION THEREWITH
- READ THESE ARCHITECTURAL DRAWINGS IN CONJUCTION WITH ENGINEERS AND CONSULTANT DRAWINGS AND DETAILS WHERE APPLICABLE

REVISION NOTES

NO.	DATE	DESCRIPTION

PROJECT TITLE

6 ENDSLEIGH STREET
LONDON, WC1H 0DZ

DRAWING TITLE

GROUND FLOOR
PROPOSED PLAN

SCALE

1:50 @ A3

DRAWING NO.

609 / 201

DRAWN BY | DATE

P.R.W. | 03/02/2010

REVISION

Bentheim
3 Rosenal Studios 72 Flood Street London SW3 5TF Tel 0207 7376 3427 Fax 0207 7376 3428 e-mail david@bentheim.co.uk

6 ENDSLEIGH STREET