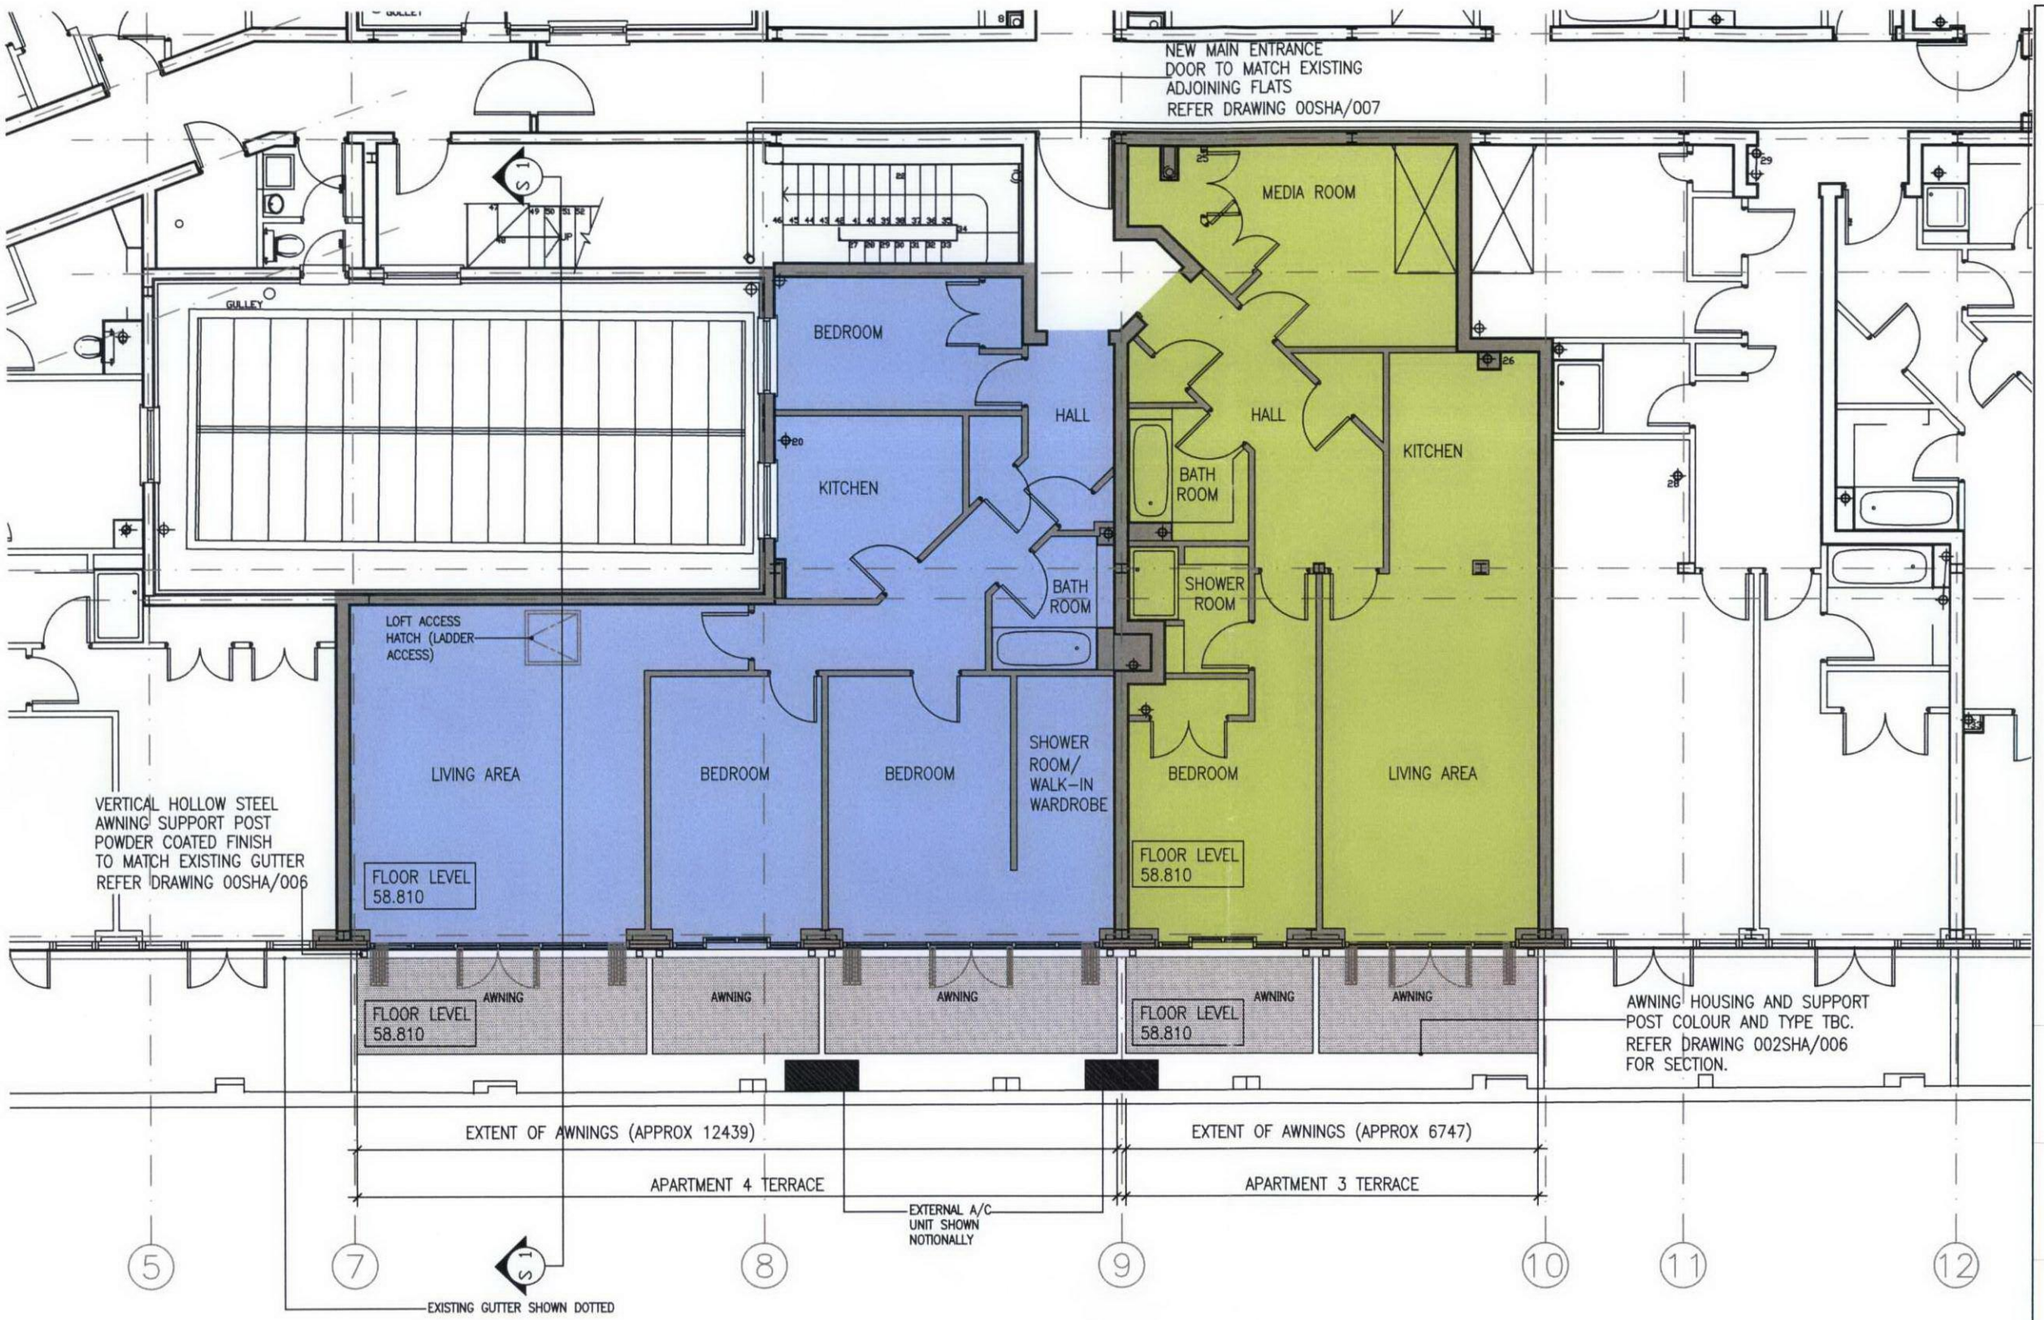

NOTES:

Drawing not to be scaled. All dimensions to be verified on site before commencing work. All discrepencies to be reported to designers. Read drawings in conjunction with relevant information.

NO	DATE	REV
/	27.04.10	ISSUED FOR INFORMATION.
A	06.05.10	AWNING EXTENDED AT SIDES AND SUPPORT POSTS ADDED.
B	29.05.10	ISSUED FOR PLANNING APPLICATION.
C	17.08.10	REVISED TO SUIT PLANNING APPLICATION. INDICATION OF FLOOR LEVEL.

CLIENT
HELEN & JEAN-FRANCOIS JANSEN CIZAIN

PROJECT ADDRESS
FLAT 3 & 4. 128 ALBERT STREET
LONDON
NW1 7NE

DRAWING TITLE
PROPOSED PART PLAN
SHOWING AWNINGS & A/C UNITS

DRAWN BY	DATE	SCALE
RA	05.04.10	1:100 @ A3

DRAWING NO.	REVISION
002SHA/005	C

SIMON HAMILTON & ASSOCIATES LTD
Registered Address: 404 Albany House. 324 Regents Street. London. W1B 3HH Tel: 020 7275 0285 Fax: 020 7275 0287
Email: contact@simonhamiltonassociates.com