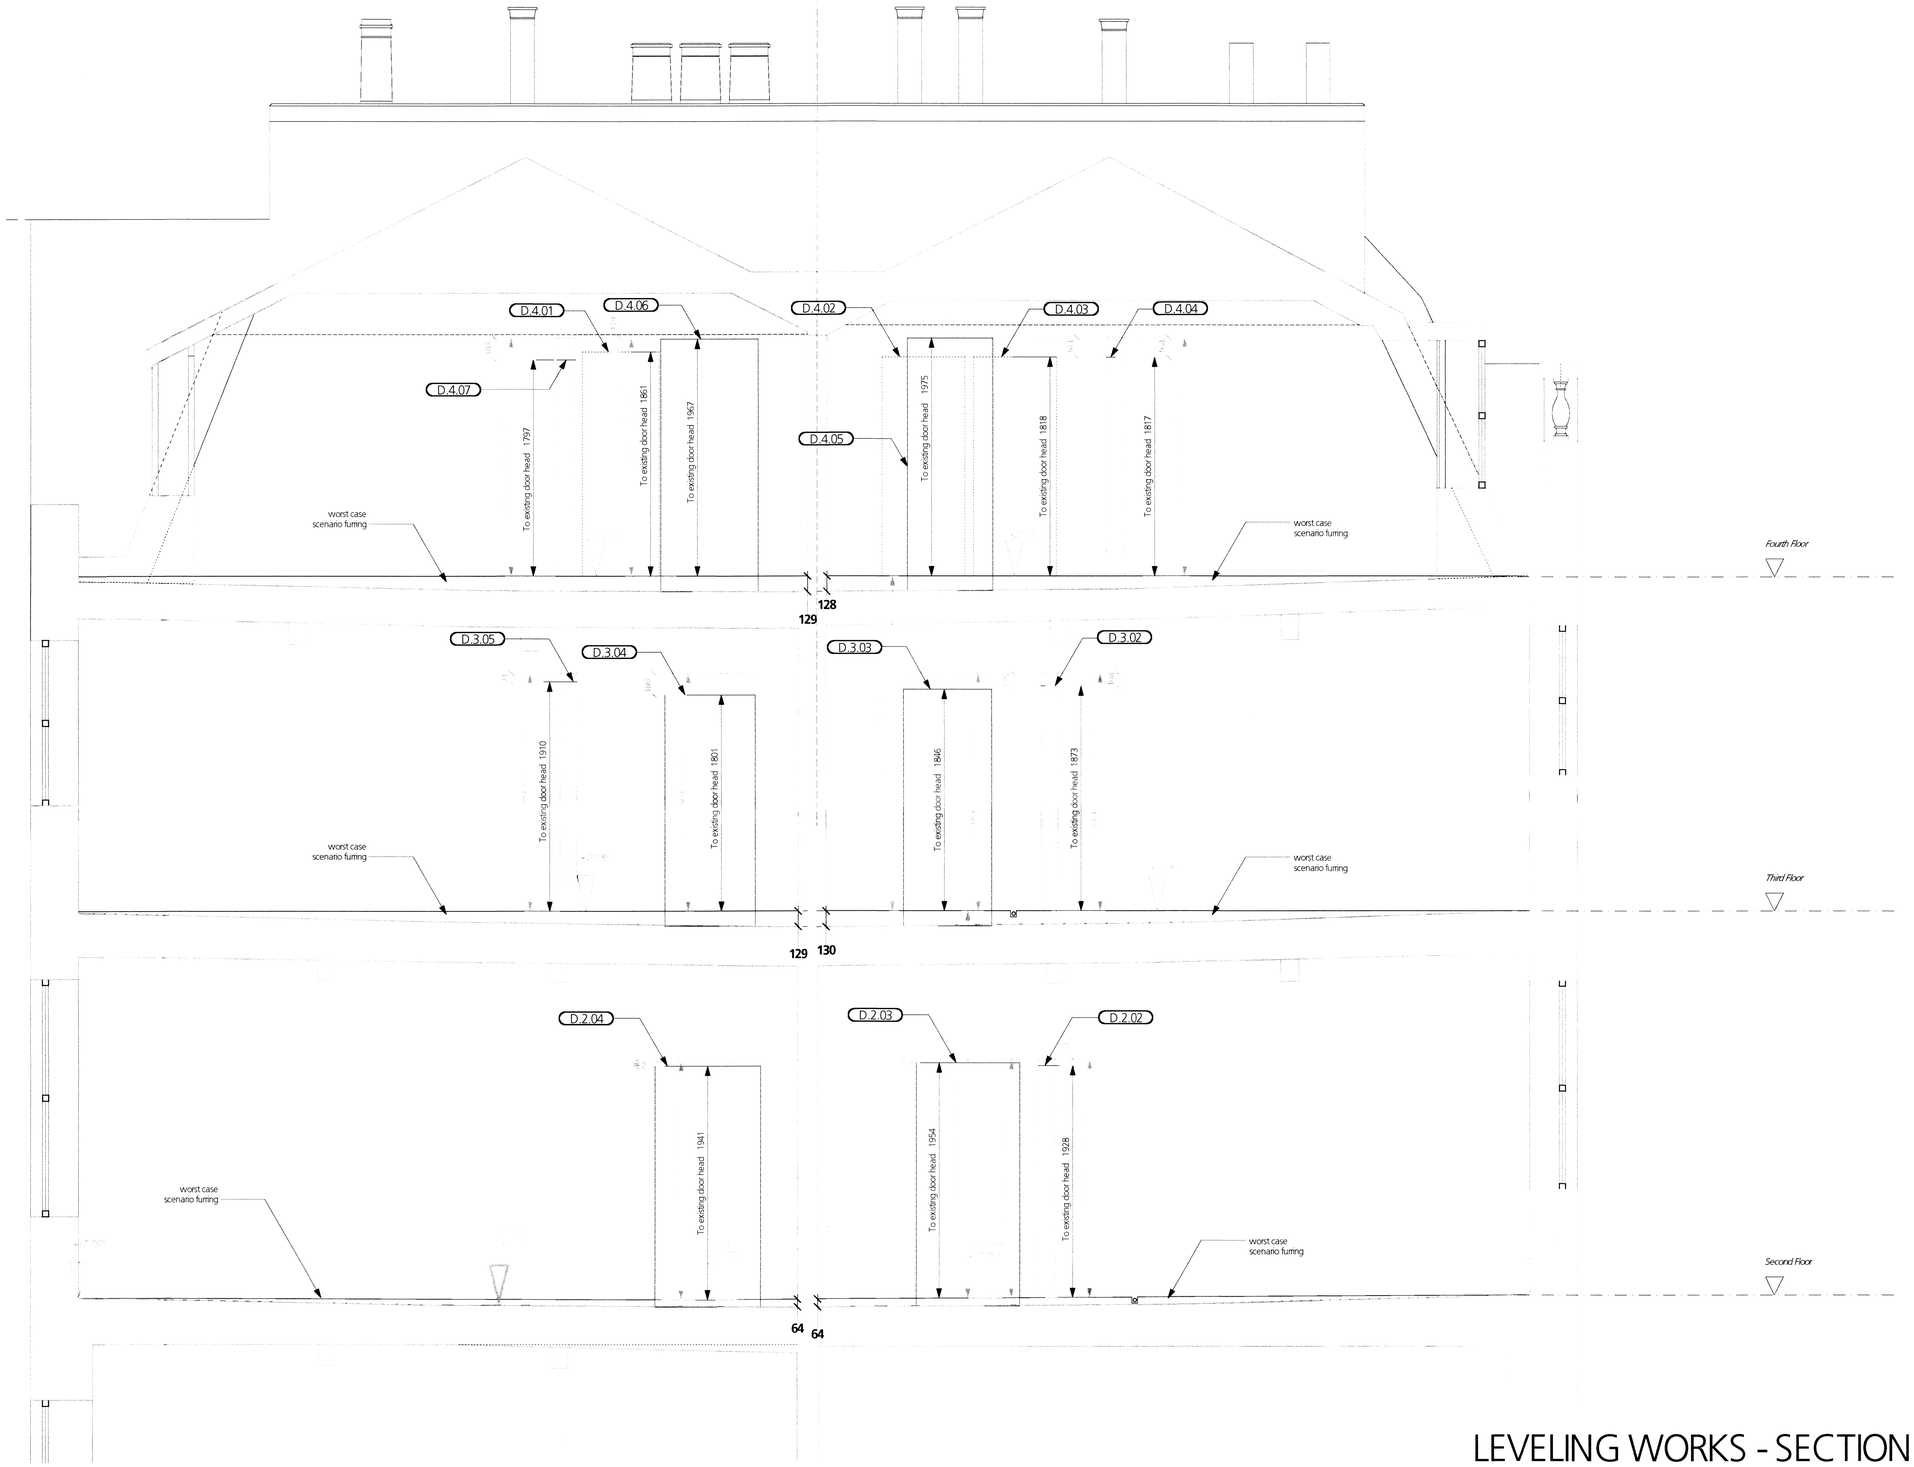

SKIRTING NOTE:-
CAREFULLY REMOVE EXISTING SKIRTING AND RE-USE WHERE POSSIBLE.
NEW SKIRTING TO MATCH EXISTING AS REQUIRED.

01/010 **Floor levelling - Section through rooms**
1:25

LEVELING WORKS - SECTION

Revision	Date	Amendment
-		

Notes

- Joist layout shown extrapolated from local opening up investigations - this is an approximation only.
- Joist sizes and centres have been surveyed.
- This drawing is to be read in conjunction with 387_A(42)_012 - 014

NO DIMENSIONS ARE TO BE SCALED FROM THIS DRAWING. THE CONTRACTOR/MANUFACTURER IS RESPONSIBLE FOR CHECKING ALL DIMENSIONS AND QUERYING ANY DISCREPANCIES. THIS DRAWING IS THE PROPERTY OF NBA ARCHITECTS LTD. COPYRIGHT IS RESERVED BY THEM AND THE DRAWING IS ISSUED ON CONDITION THAT IT IS NOT COPIED, REPRODUCED, RETAINED OR DISCLOSED TO ANY UNAUTHORISED PERSON, EITHER WHOLLY OR IN PART, WITHOUT WRITTEN CONSENT

Client	UCL
Project	35 Tavistock Square, WC1H 9EZ
Drawing	Floor leveling works - Section
Scale	1:25 at A1
Date	April 2010
Status	PLANNING
Drawn	EA
Project N°	387
Drawing N°	387_A(42)_011
Revision	-

NICHOLAS BURWELL architects
California Building Deals Gateway London SE13 7SF
T 020 8305 6010 F 020 8305 6020
E studio@burwellarchitects.com www.burwellarchitects.com

Revised 10/9/12