RevNo	Revision note	Date	Signature	Checked

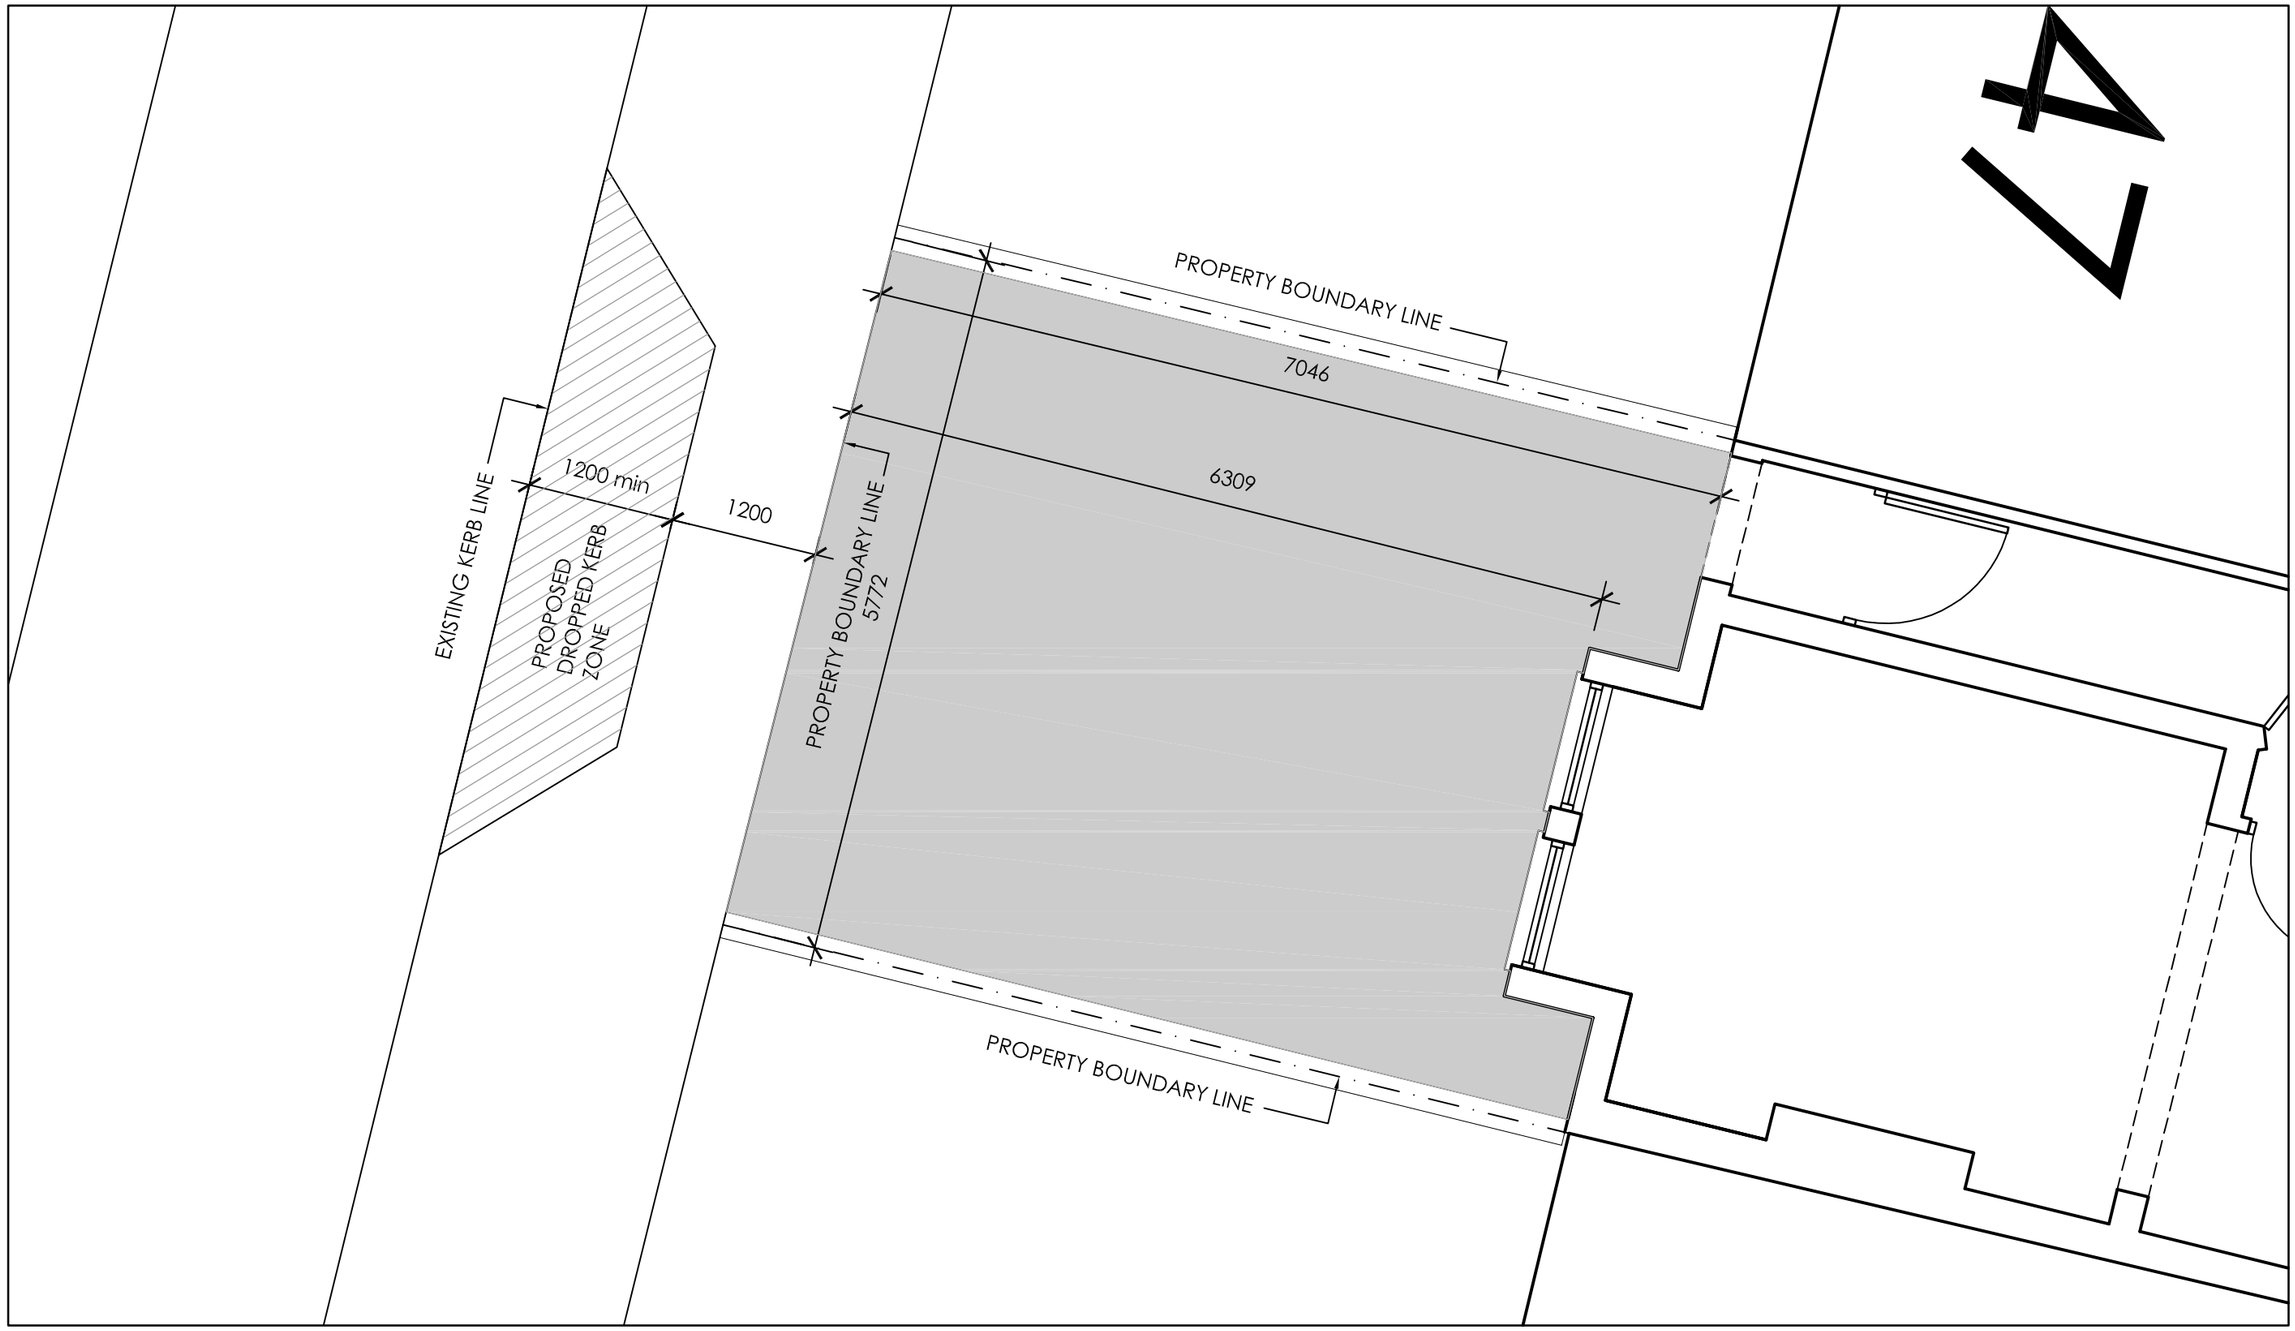

Designed by	Checked by	Approved by - date	Date	Scale
-	-	-	DEC2009	1:50@A3

VEHICULAR CROSSOVER
49 GOLDHURST TERRACE
LONDON
NW6 3HB

PROPOSED PLAN

49GHT-CO1	Edition	Sheet
	-	1