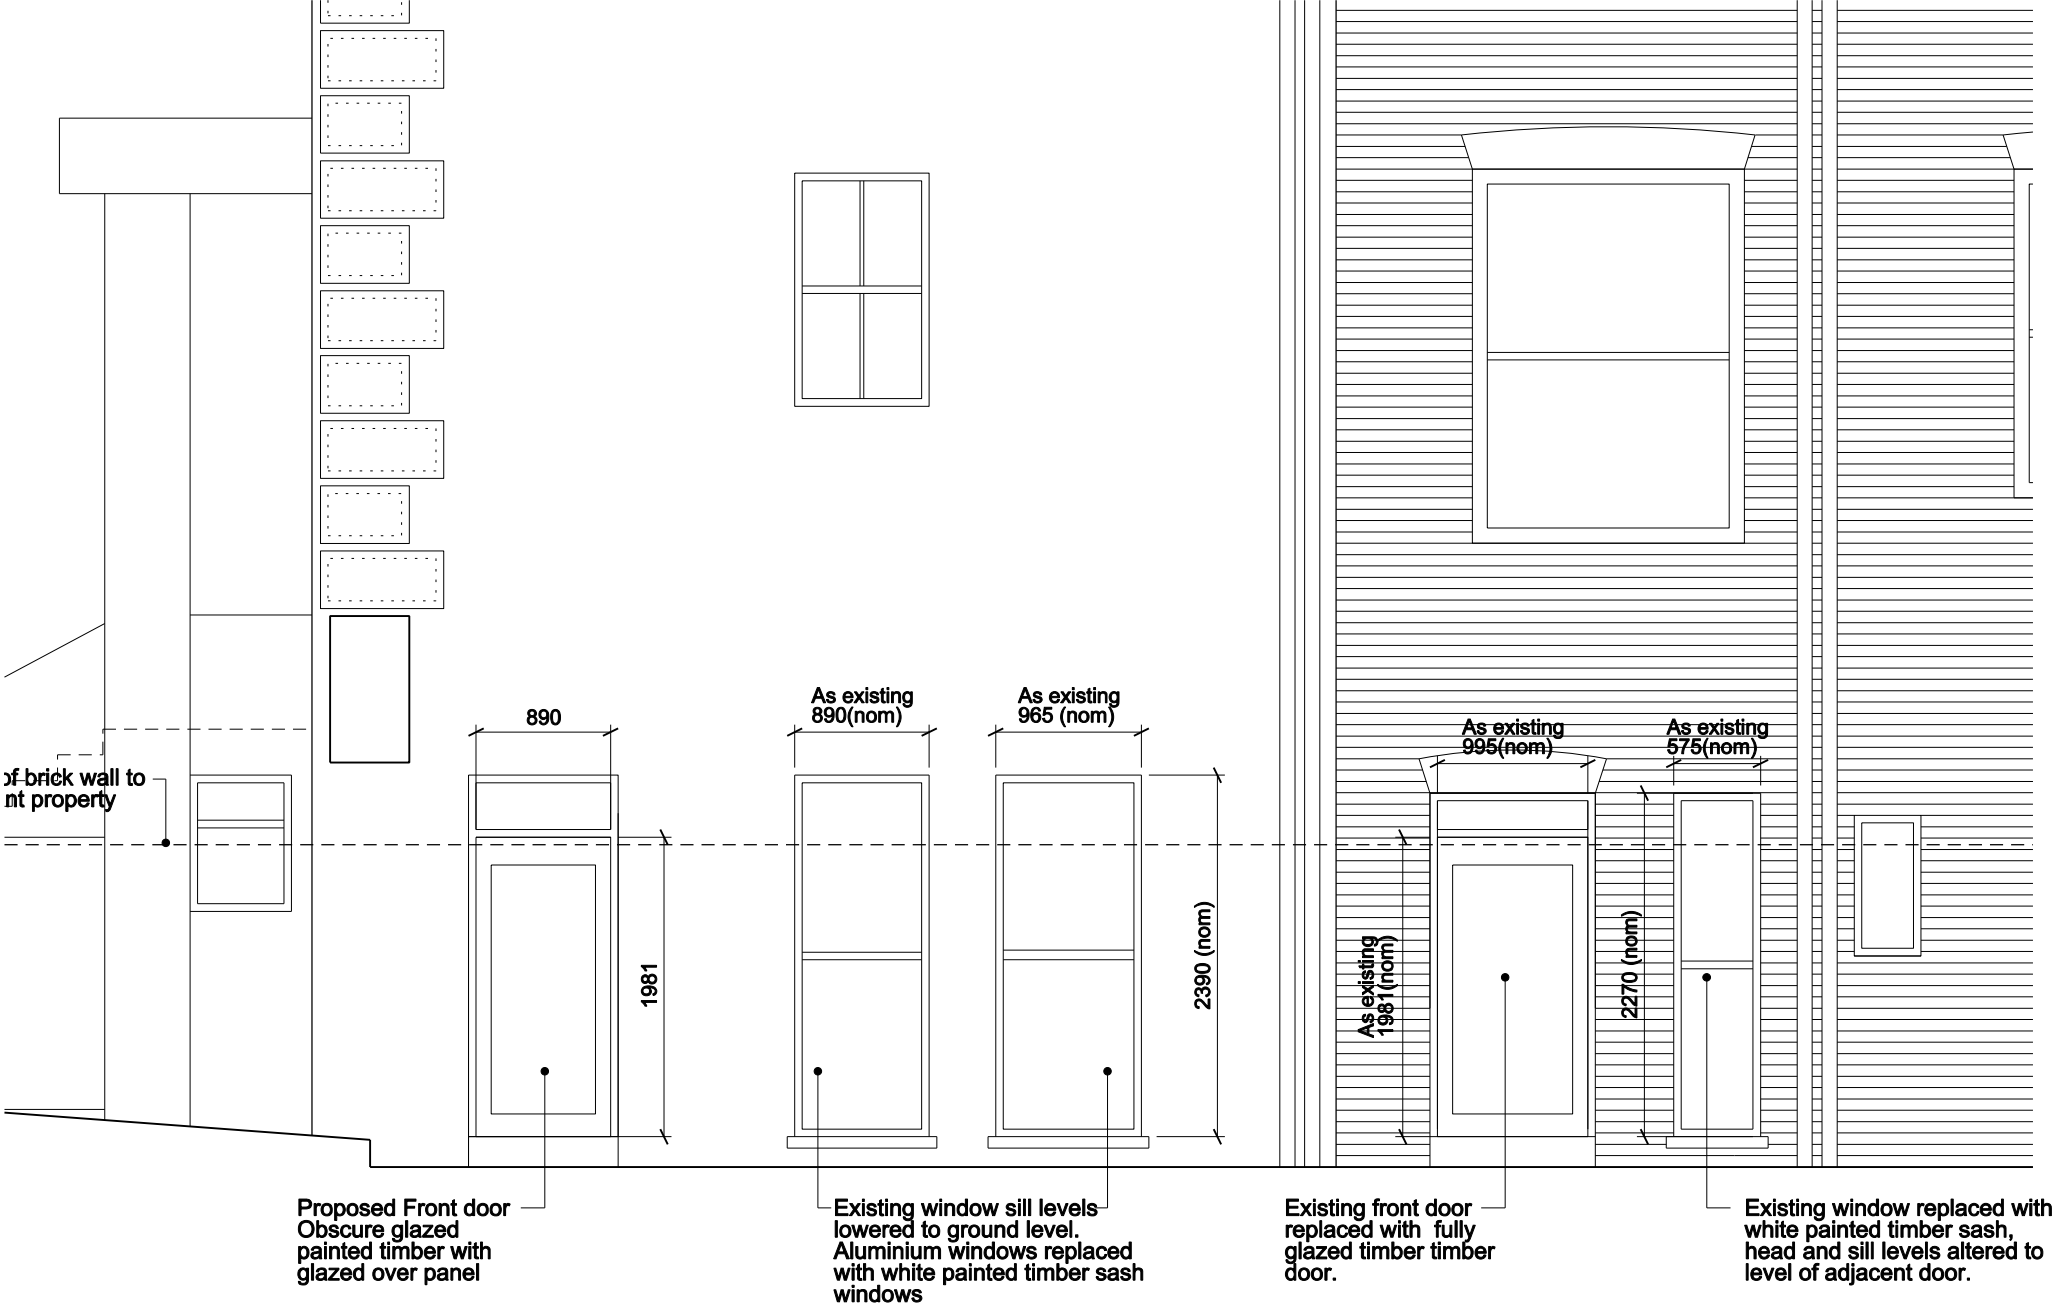

ALL DIMS TO BE CHECKED ON SITE

Proposed Elevation A-A (Side)