PRINCE OF WALES ROAD ELEVATION

HARMOOD STREET ELEVATION

SIDE ELEVATION

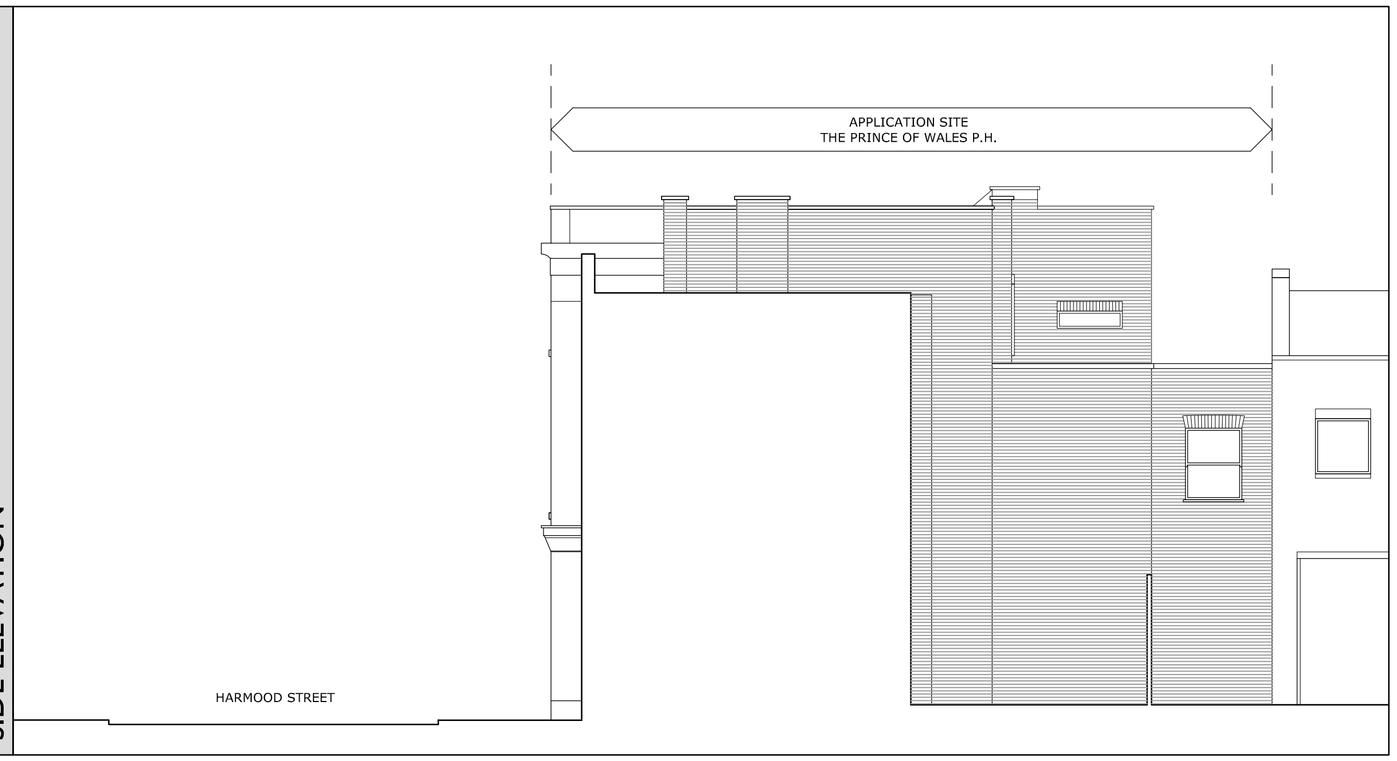

REAR ELEVATION

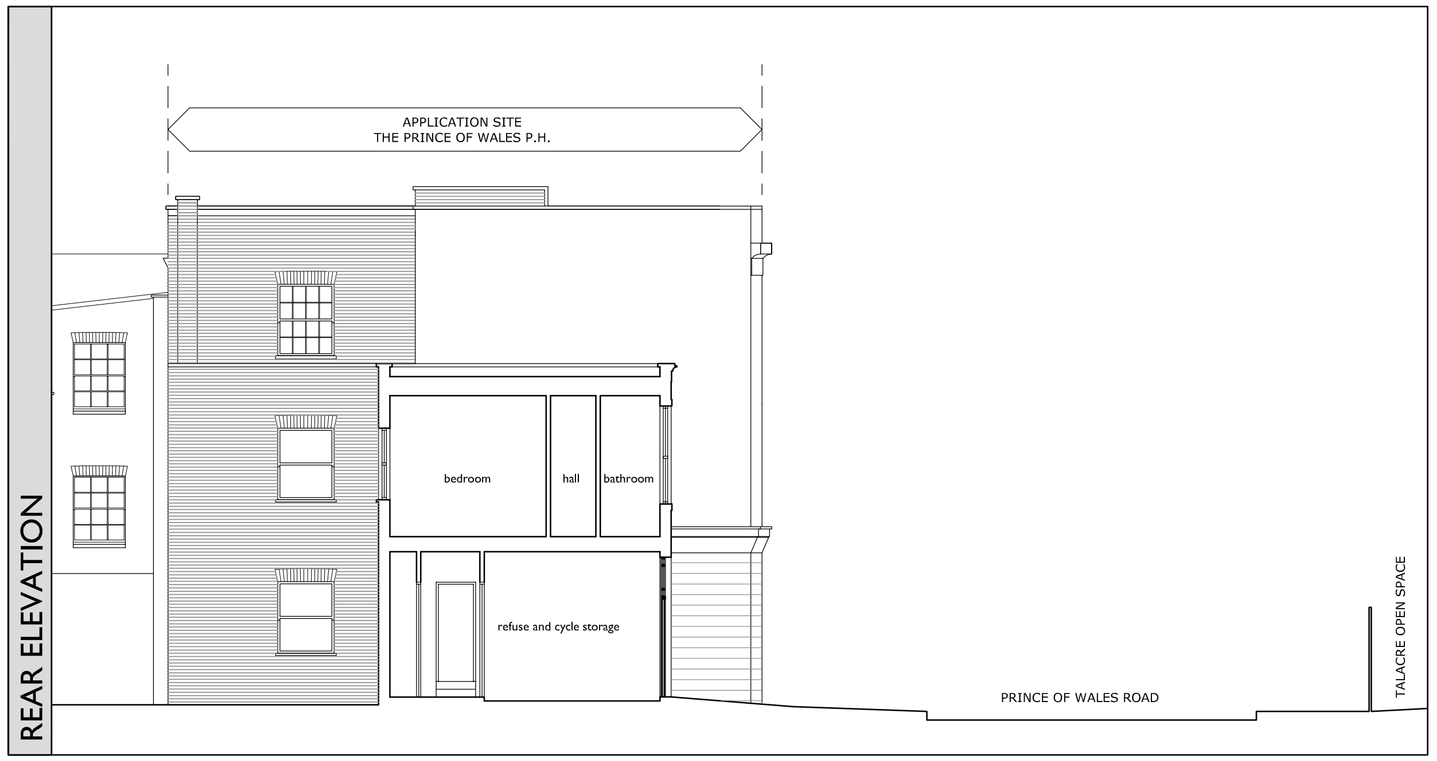

SECTION A - A

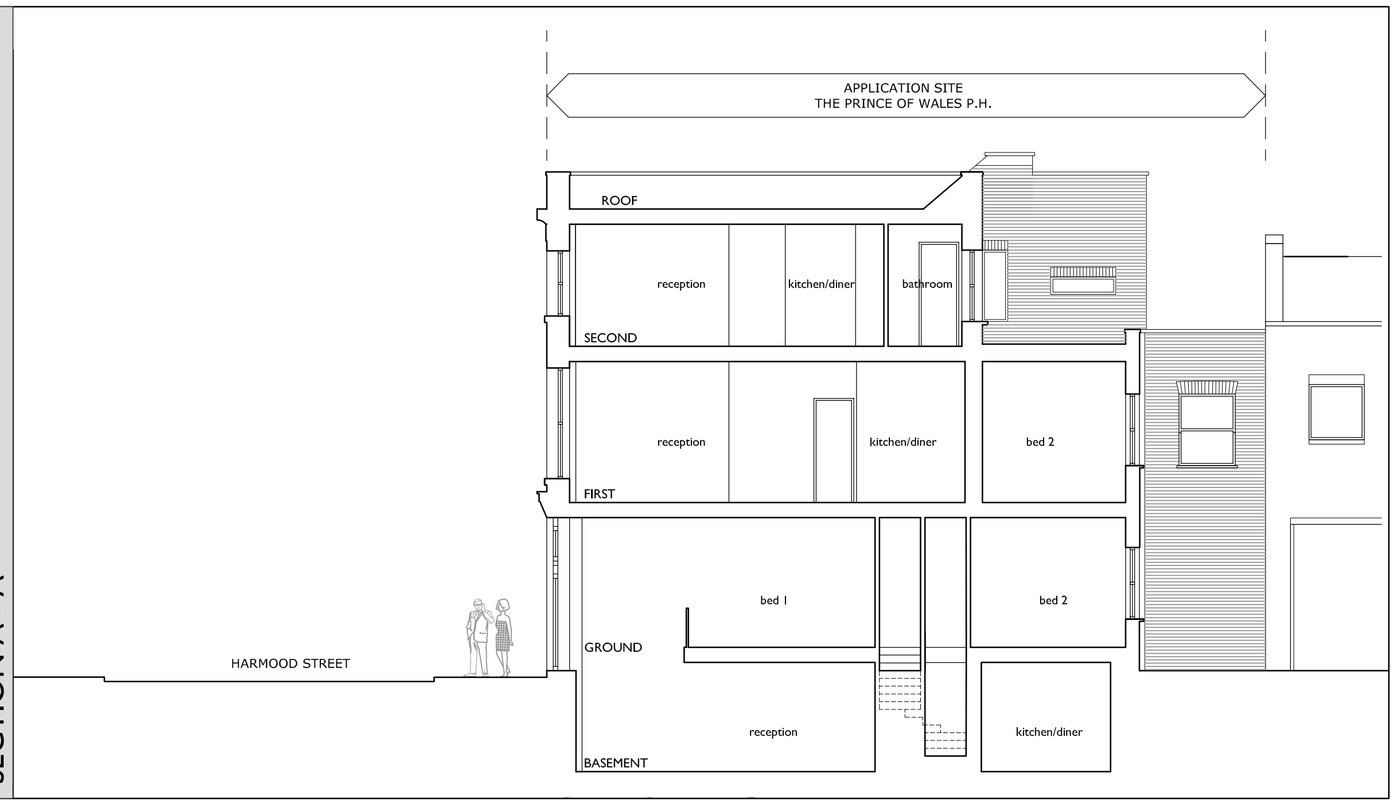

SECTION B - B

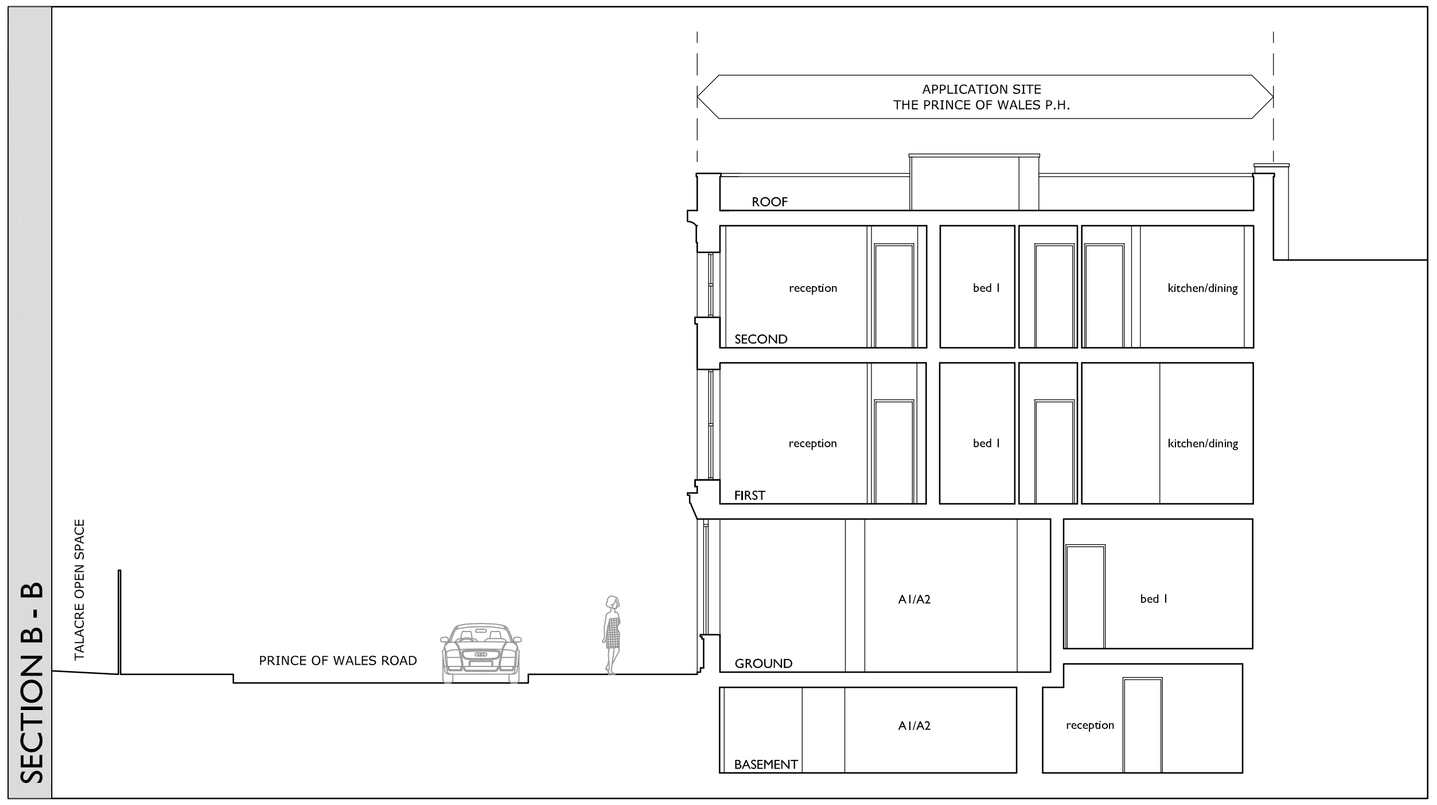

Notes

No scaled dimensions to be taken from this drawing.
All dimensions to be site checked.

MATERIALS LEGEND

1. New painted timber sash window with clear sheet double glazing in style to match windows below.
2. Slated mansard roof
3. White painted render
4. New painted timber framed doors with clear sheet double glazing.

0 1 2 3 4 5m
Scale in metres

PLANNING

Rev	Date	Revision	Initials

METROPOLITAN DEVELOPMENT CONSULTANCY

66 Bickenhall Mansions,
Bickenhall Street, London, W1U 6BX
Telephone: 020 7486 6675
Fax: 020 7486 7206
Email: surveyors@mdclondon.com

client

project
The Prince of Wales P.H.
75 Prince of Wales Road,
London
NW5 3LT

drawing
EXISTING
Elevations and Sections

date	scale	drawn	checked
05/10	1:100@A1	HS	JE
job no	drawing no		rev
7506	20		