EXISTING FLOOR PLANS scale 1:50

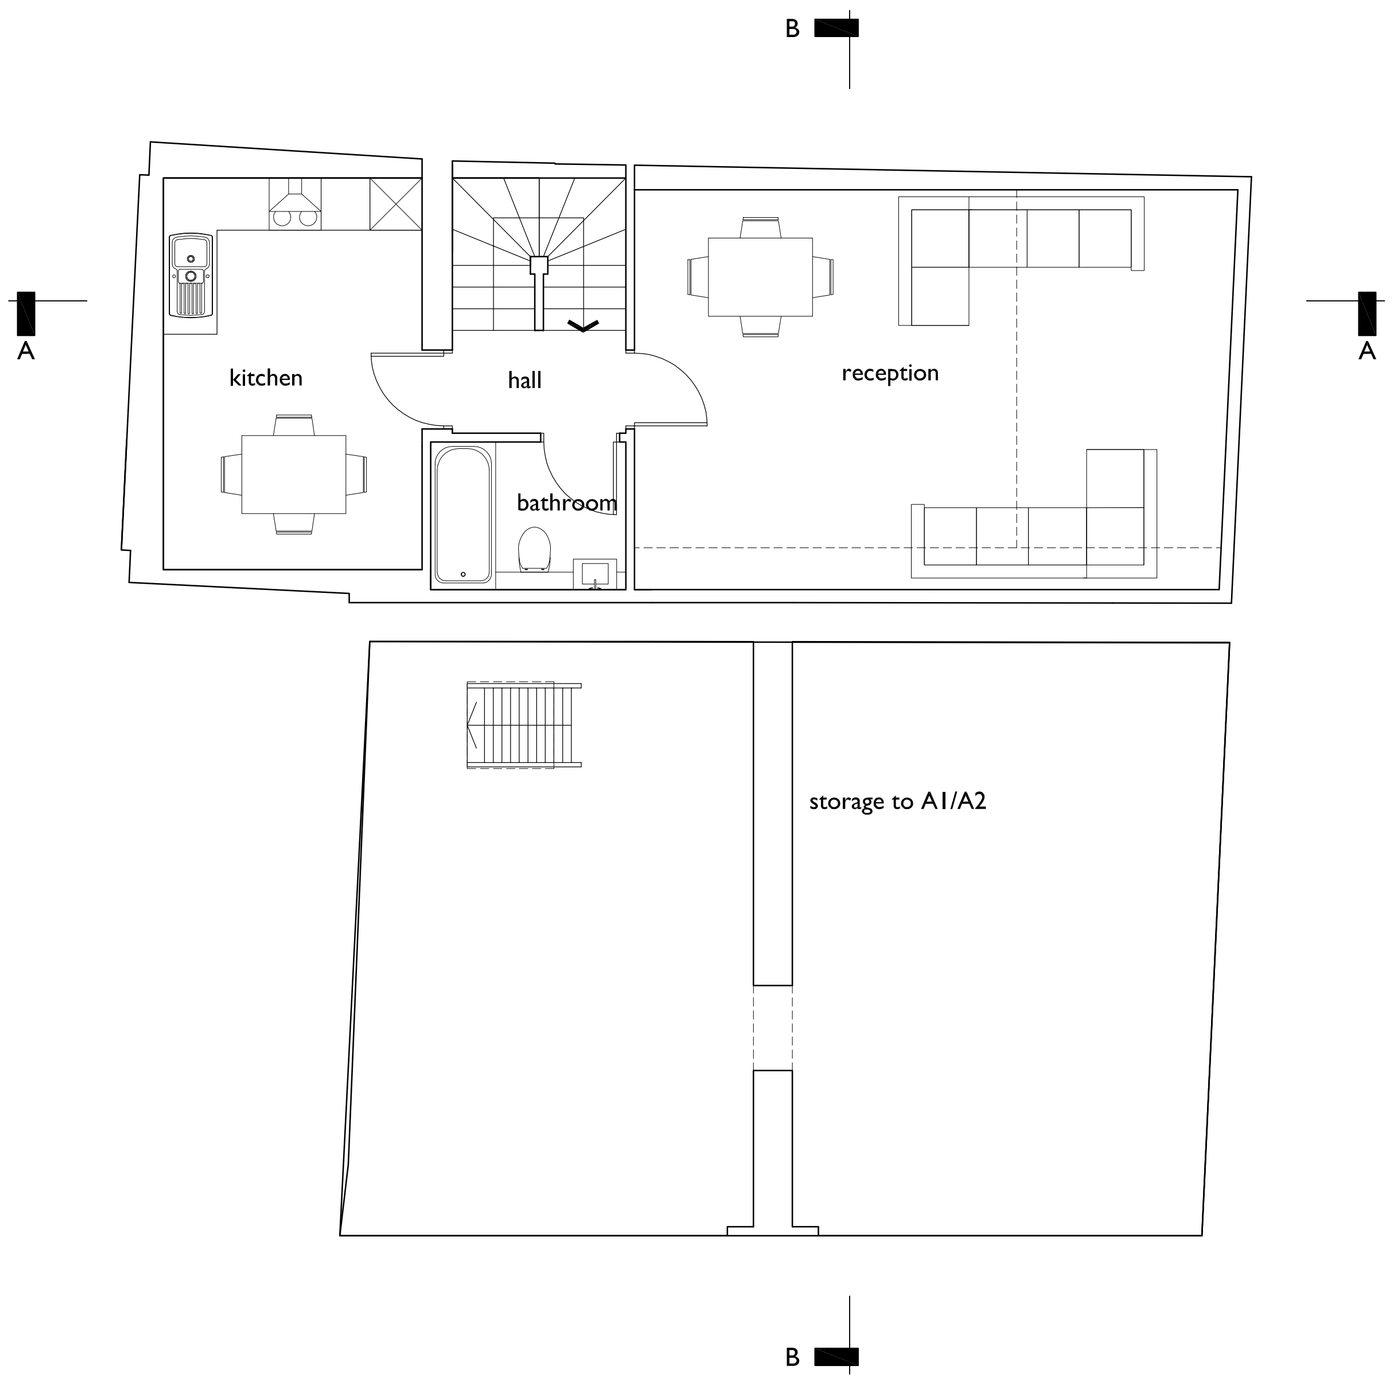

BASEMENT

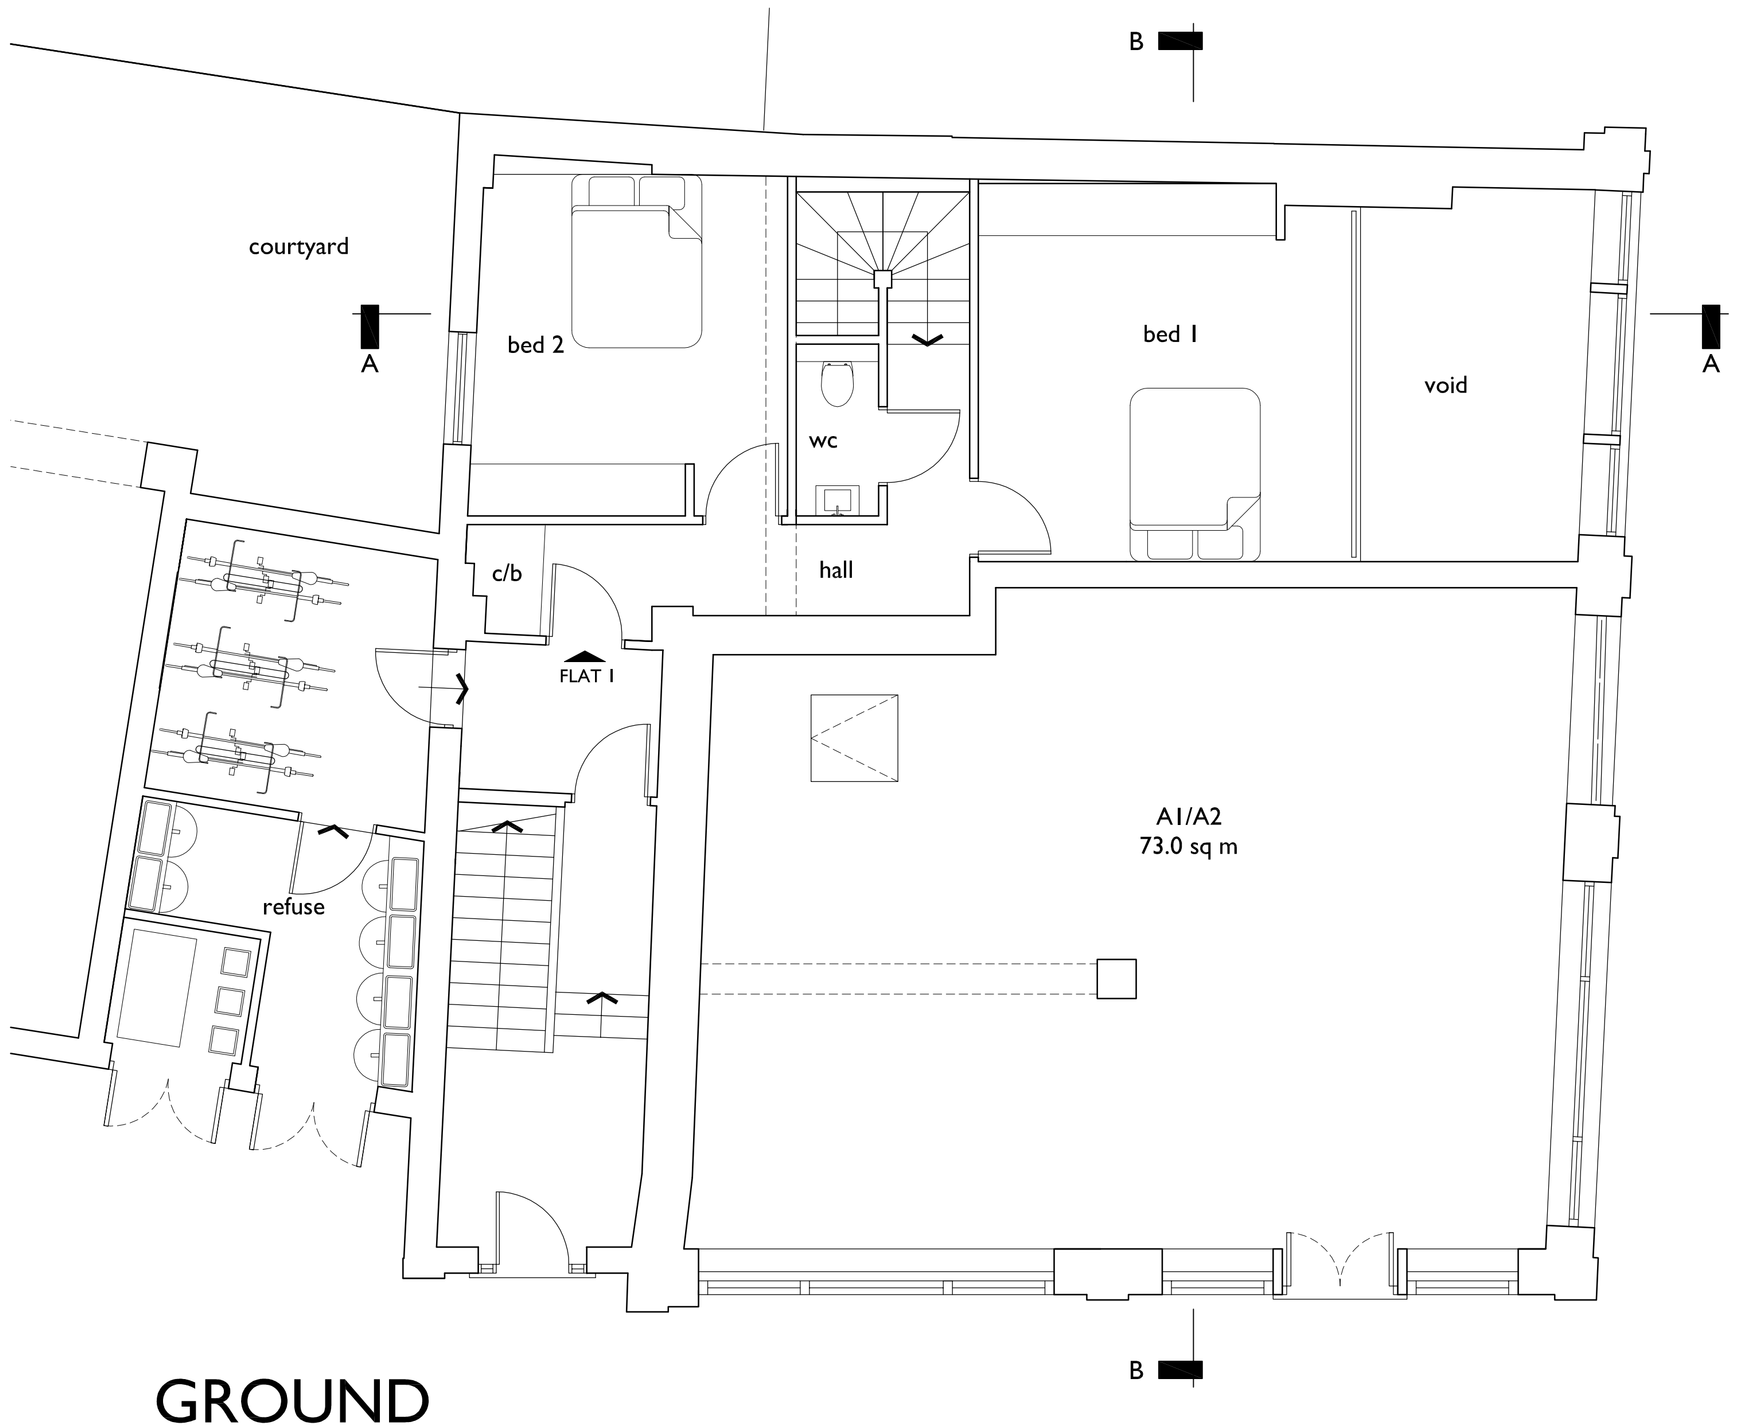

GROUND

Notes No scaled dimensions to be taken from this drawing. All dimensions to be site checked.

0 1 2 3 4 5m

Scale in metres

PLANNING

Rev	Date	Revision	Initials	Rev	Date	Revision	Initials

project
The Prince of Wales P.H.
75 Prince of Wales Road
London
NW5 3LT

client

drawing
EXISTING
Basement and Ground Floor Plans 1:50 scale

date	scale	drawn	checked
05/10	1:50@A1	HS	RS
job no	drawing no		rev
7506	21		

METROPOLITAN DEVELOPMENT CONSULTANCY
66 Bickenhall Mansions,
Bickenhall Street,London, W1U 6BX
Telephone: 020 7486 6675
Fax: 020 7486 7206
Email: surveyors@mdclondon.com