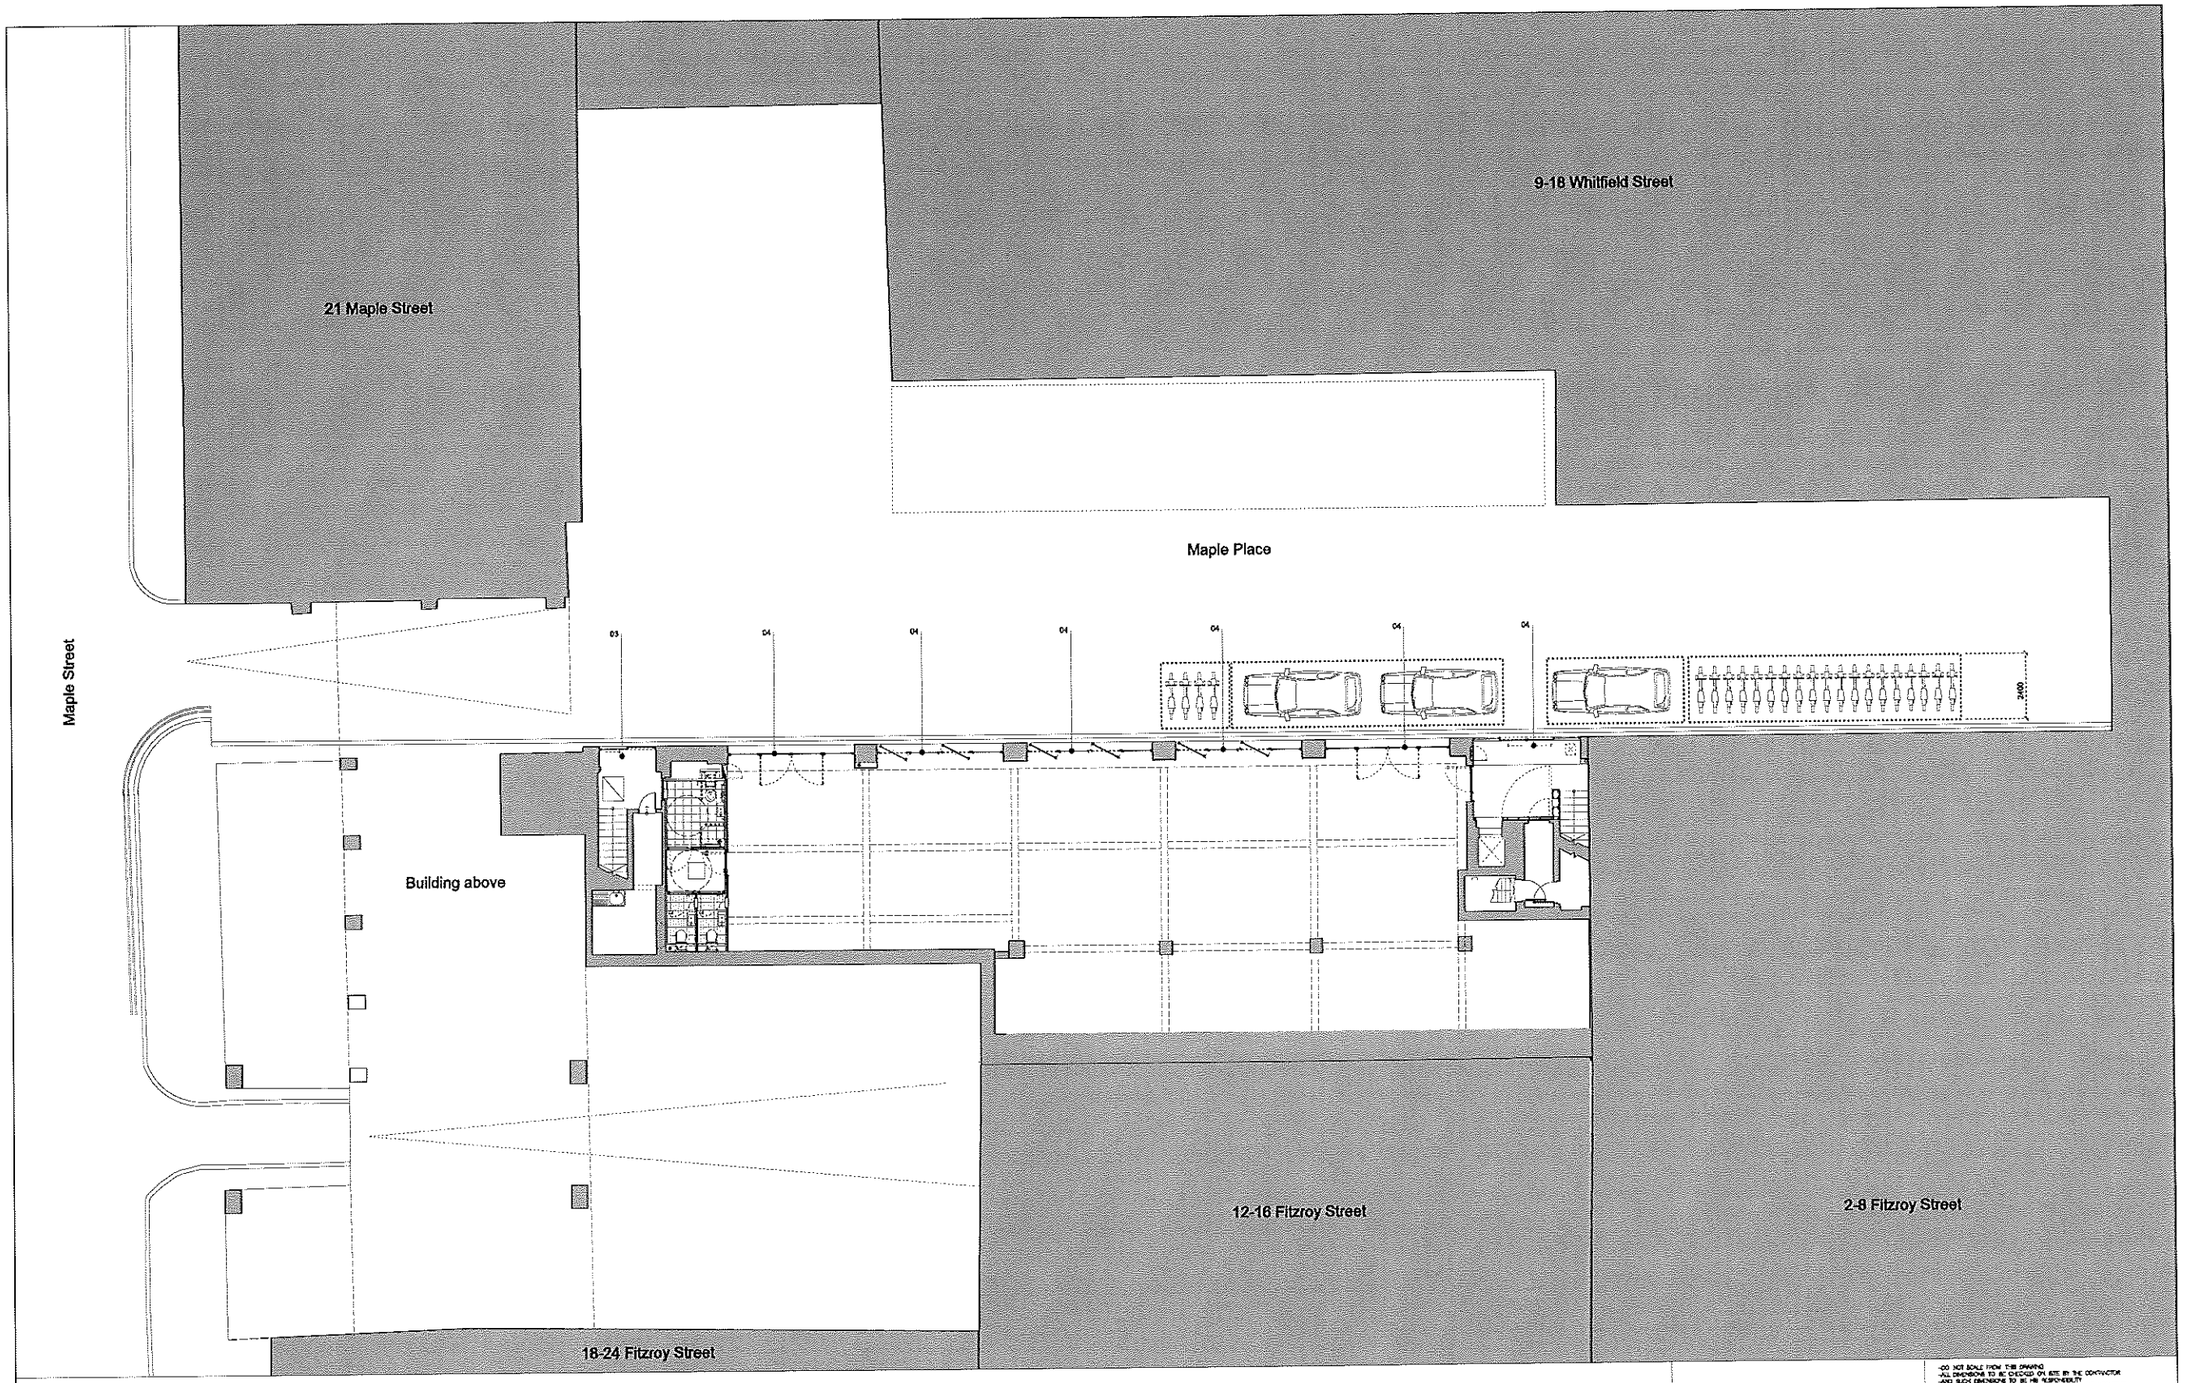

KEY:

01 main entrance door
02 -
03 escape door
04 Full height openable glazed screen with metal frame.
05 New metal window similar to existing
06
07

1m 2m 3m 10m
SCALE BAR

N

EXISTING PARKING ARRANGEMENT

REVISION	DATE	AMENDMENT
F	29.07.10	Planning updated
E	07.06.10	Planning updated
A	12.02.10	Planning updated
/	28.11.08	Planning issue

-DO NOT SCALE FROM THIS DRAWING
-ALL DIMENSIONS TO BE CHECKED ON SITE BY THE CONTRACTOR AND SUCH DIMENSIONS TO BE HIS RESPONSIBILITY
-REPORT ALL DRAWING ERRORS AND OMISSIONS TO THE ARCHITECT
-ALL DIMENSIONS IN MILLIMETRES UNLESS NOTED OTHERWISE
-IF IN DOUBT ASK CONTRACT ADMINISTRATOR

DMA

Duggan Morris Architects Ltd
Unit 7, Zeus House,
15-20 Penton Street
London, N1 7TG
Telephone 020 7549 1780
www.dugganmorrisarchitects.com

job title
1-8 MAPLE PLACE

drawing title/location
~~PROPOSED~~ GROUND FLOOR ~~PLAN~~

status	PLANNING	drawing no	revision
scale	1:100@A1-1:200@A3	006	P1
job no	A78		